© This Drawing & Design is the copyright of Jenkins Design Services Ltd and should not be reproduced without written consent.

Contractors are to check all levels & dimensions on site prior to site works commencing & report discrepancies to the Designers.

DO NOT SCALE THIS DRAWING

PLANNING

NOTES:-

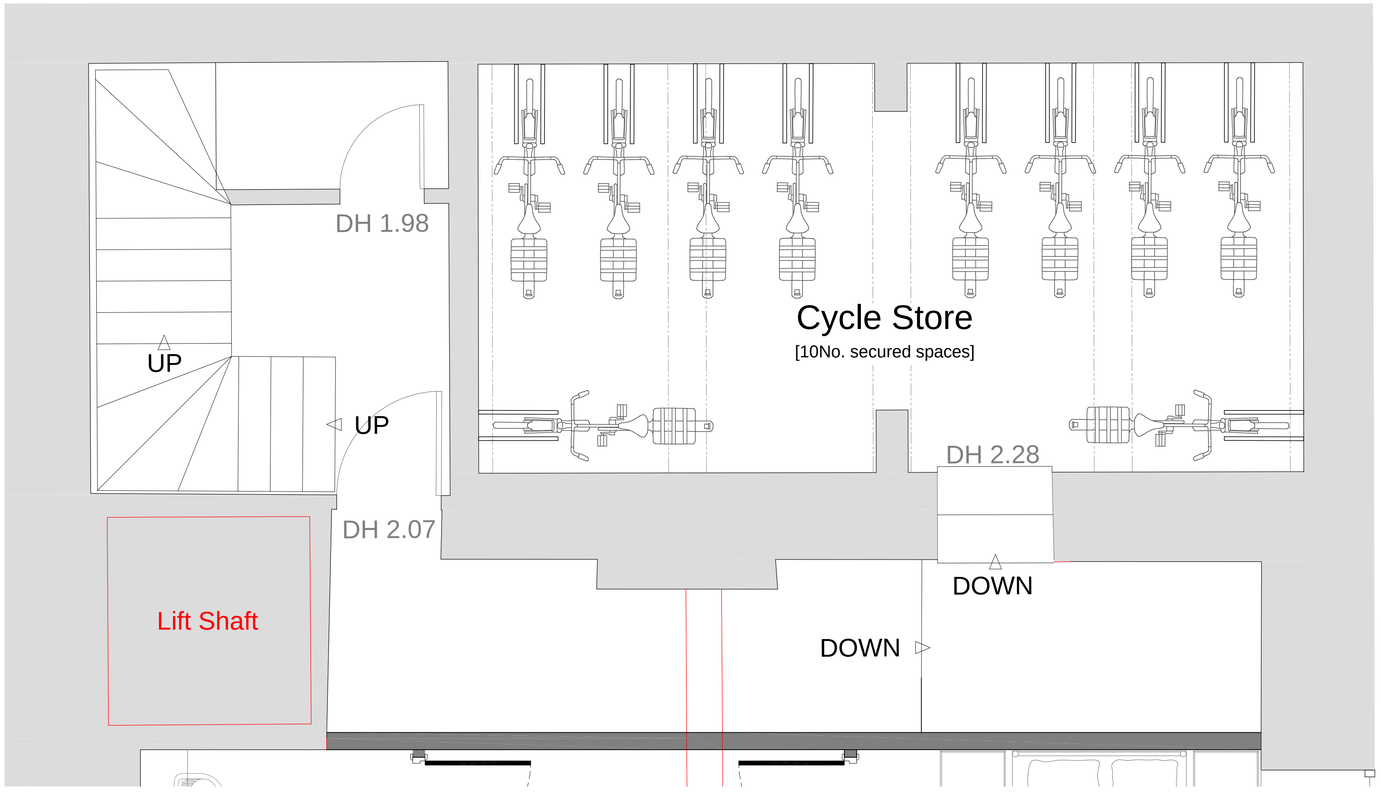

Proposed Cycle Store [Basement]
Scale 1:50

rev	description	by	date

Project:	Chorlton Street Apartments 14 Chorlton Street, Manchester, M1 3HW		
Title:	Proposed Cycle Store [Basement]		
Client:	Kamani Projects Ltd		
Drawn By:	TR	Checked By:	MH on 12/04/2017
Original Size:	A3	Project Number:	21725
Drawing Number:	B1-ZZ-DR-A-2011		

JENKINS DESIGN SERVICES

JENKINS DESIGN SERVICES LTD
2/4 HOUGHTON STREET, BURY,
LANCASHIRE, BL9 0TA
T 0161 761 7779 F 0161 763 7272
E TEAM@JENKINS-DESIGN.CO.UK

ARCHITECTURE INTERIOR DESIGN PROJECT MANAGEMENT CDM CO-ORDINATOR BUILDING CONSULTANCY