

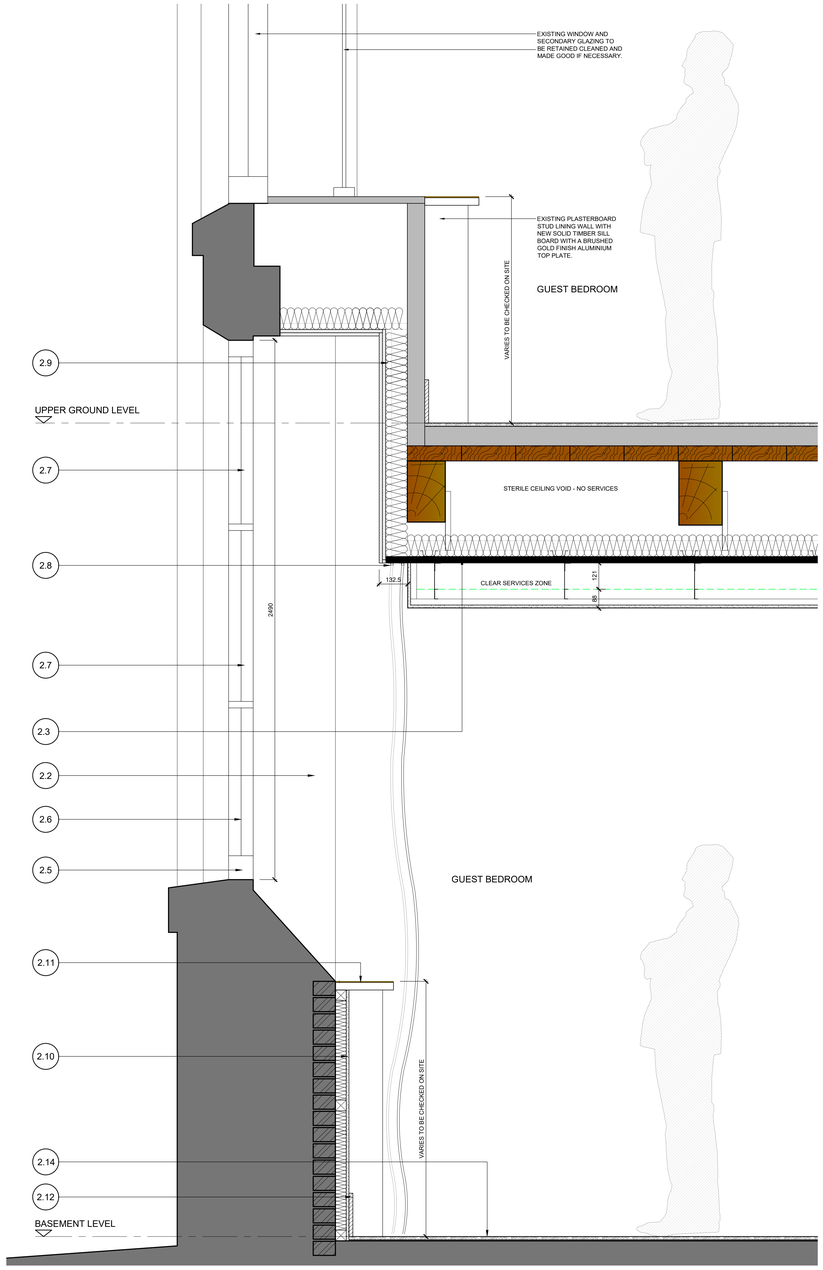



TYPICAL BEDROOM EXTERNAL WINDOW STRIP SECTION SCALE 1:10

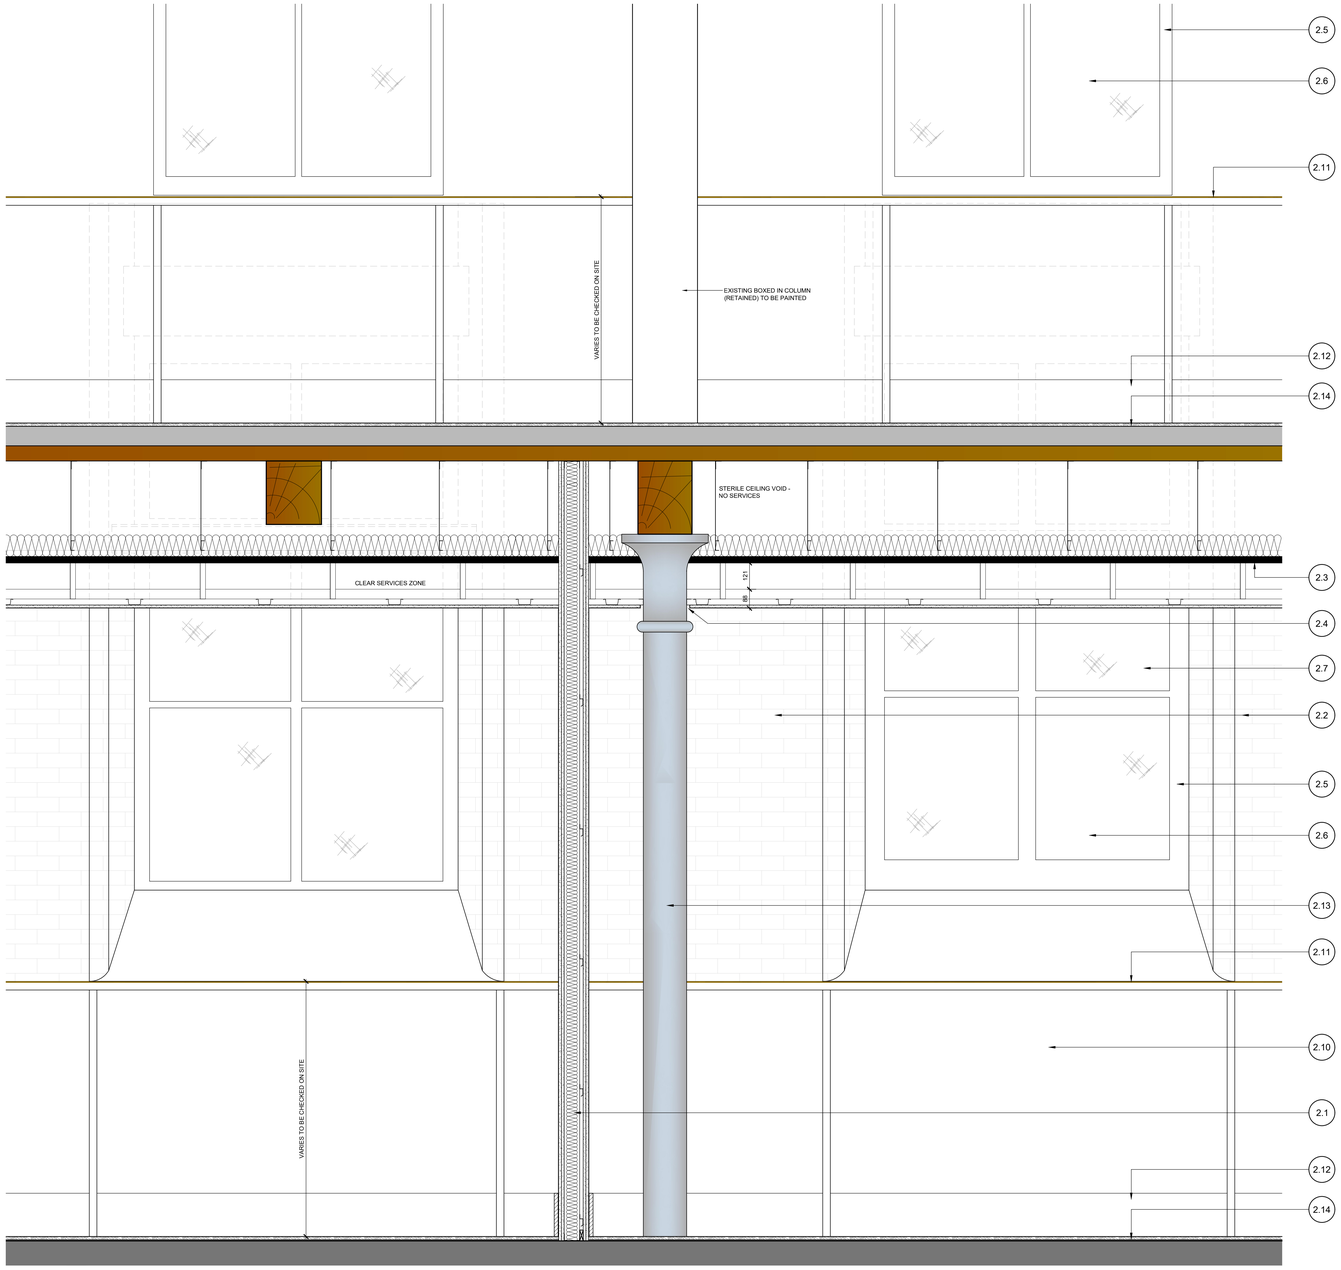


TYPICAL INTERNAL BEDROOM WALL / WINDOW ELEVATION SCALE 1:10

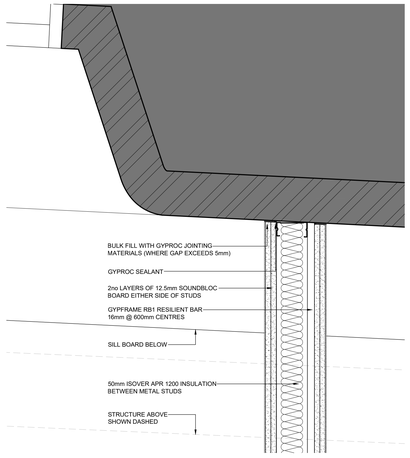

TYPICAL PLAN - NEW WALL JUNCTION DETAIL
SCALE 1:5

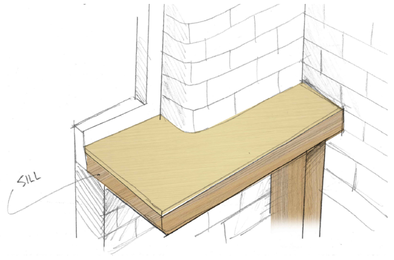


NEW SILL & POST SUPPORT - G+P SKETCH IMAGE

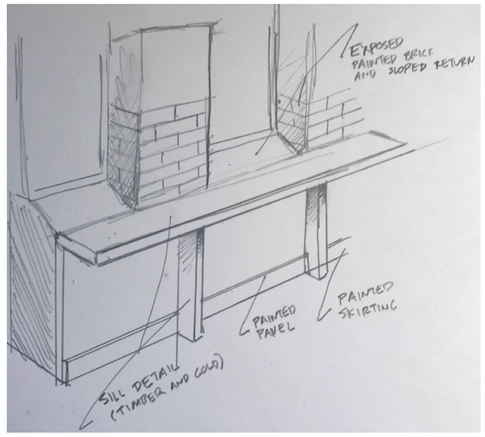

WALL LINING & JOINERY INTERFACE WITH WINDOW SILL
G+P BASEMENT SKETCH VISUAL



SITE PHOTO - WINDOWS

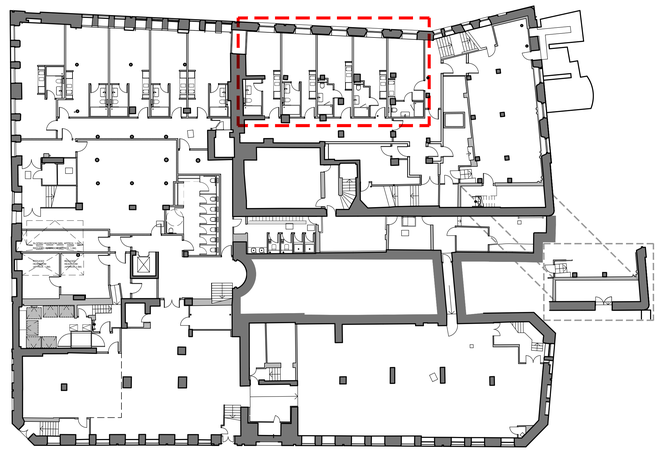

BASEMENT KEY PLAN N.T.S.

GENERAL NOTES:

ALL DIMENSIONS ARE TO BE CHECKED ON SITE WITH ANY DISCREPANCIES REPORTED TO THE ARCHITECT PRIOR TO THE WORKS BEING CARRIED OUT.

ALL WORKS ARE TO BE IN ACCORDANCE WITH THE PLANNING APPROVAL AND ANY SUBSEQUENT APPROVED LOCAL AUTHORITY PLANNING CORRESPONDENCE INCLUDING DRAWINGS, DOCUMENTS AND REPORTS.

ALL WORKS ARE TO COMPLY WITH THE BUILDING REGULATIONS, BRITISH STANDARDS, CODE OF PRACTICE, AND ANY LOCAL STATUTORY REQUIREMENTS.

ALL WORKS ARE TO COMPLY WITH CURRENT HEALTH AND SAFETY LEGISLATION, H.S.E. RECOMMENDATIONS/GUIDANCE AND THE CURRENT C.D.M. REGULATIONS.

THIS DRAWING IS TO BE READ IN CONJUNCTION WITH LEACH RHODES WALKER ARCHITECTS GENERAL ARRANGEMENT (L CODE) DRAWINGS, TOGETHER WITH RELEVANT DETAILED (A CODE) DRAWINGS AND SPECIFICATIONS.

FOR ALL STRUCTURAL WORKS REFER TO THE STRUCTURAL ENGINEERS INFORMATION.

FOR ALL MECHANICAL AND ELECTRICAL WORKS REFER TO THE MECHANICAL AND ELECTRICAL ENGINEERS INFORMATION.

FOR ALL ABOVE GROUND DRAINAGE WORKS REFER TO THE PUBLIC HEALTH ENGINEERS INFORMATION.

ALL PRODUCTS SPECIFIED ARE TO BE INSTALLED STRICTLY IN ACCORDANCE WITH THE MANUFACTURERS RECOMMENDATIONS, SPECIFICATION AND DETAILS.

KEY:

2.1 REFER TO LRW S(30)04 DOCUMENT FOR WRITTEN SCOPE OF EACH ITEM

rev	description	drwn	auth	date
A	PLANNING ISSUE	CM	RW	13.09.17

DO NOT SCALE OFF THIS DRAWING
© LEACH RHODES WALKER 2001

LeachRhodesWalker Architects
info@lrw.co.uk | www.lrw.co.uk
50 Dearmans Place Manchester M3 5LH
Manchester +44 (0)161 833 0211 | London +44 (0)207 201 2160 | Bucharest +40 (21)650 4026

client: SACO
project: THE ATRIUM MANCHESTER

project no	drawing no	rev
7664	A(80)04	A

description: CENTRAL HOUSE BASEMENT BEDROOMS TYP SECTION PROPOSALS

scale	date drawn	drawn by	authorised by
VARIES@ A0	11.09.17	CM	RMW

file: C:\Temp\Acad\Projects\7664\7664_A(80)04_Typ Sections.dwg
Tekla Model

purpose of issue: planning ● building regs ○ tender ○ comment ○ approval ○ construction ○