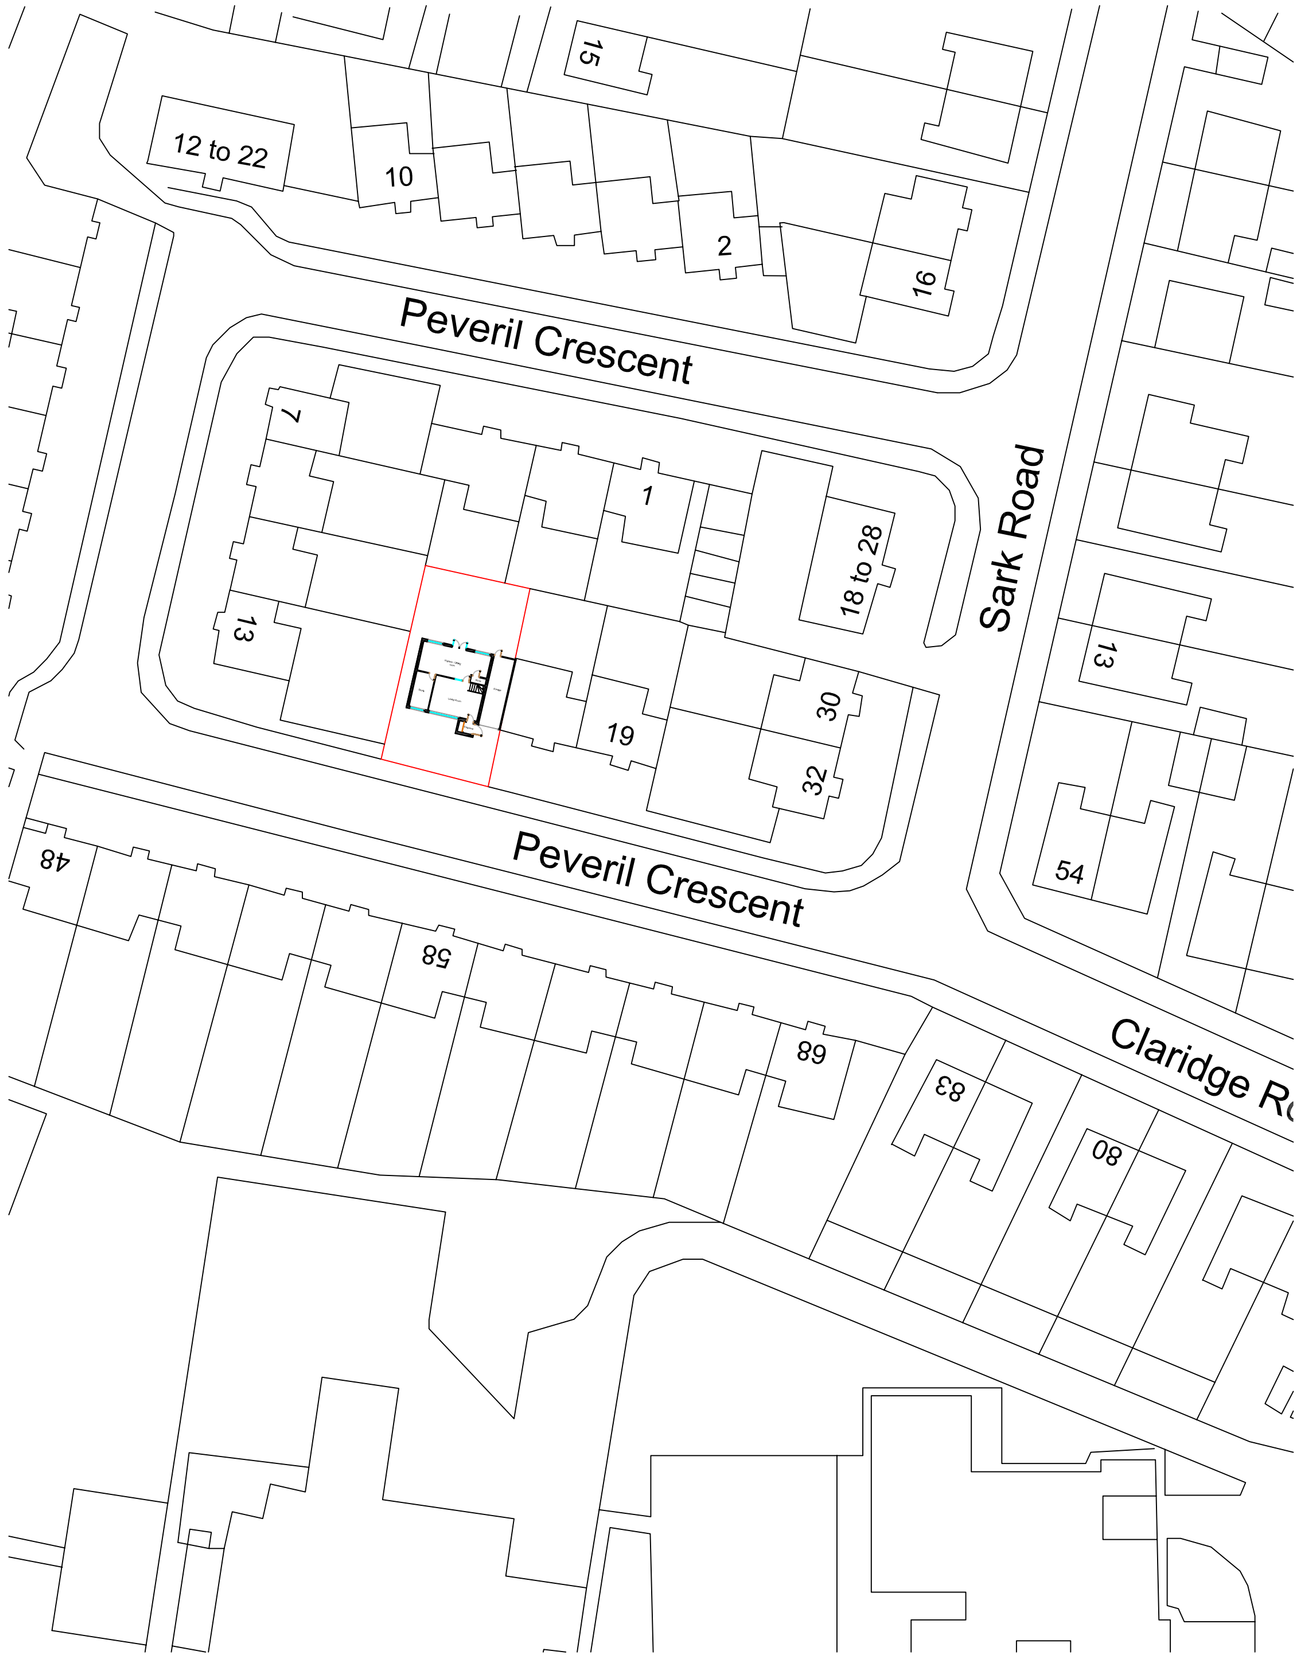

EXISTING BLOCK PLAN 1:500 @ A1.

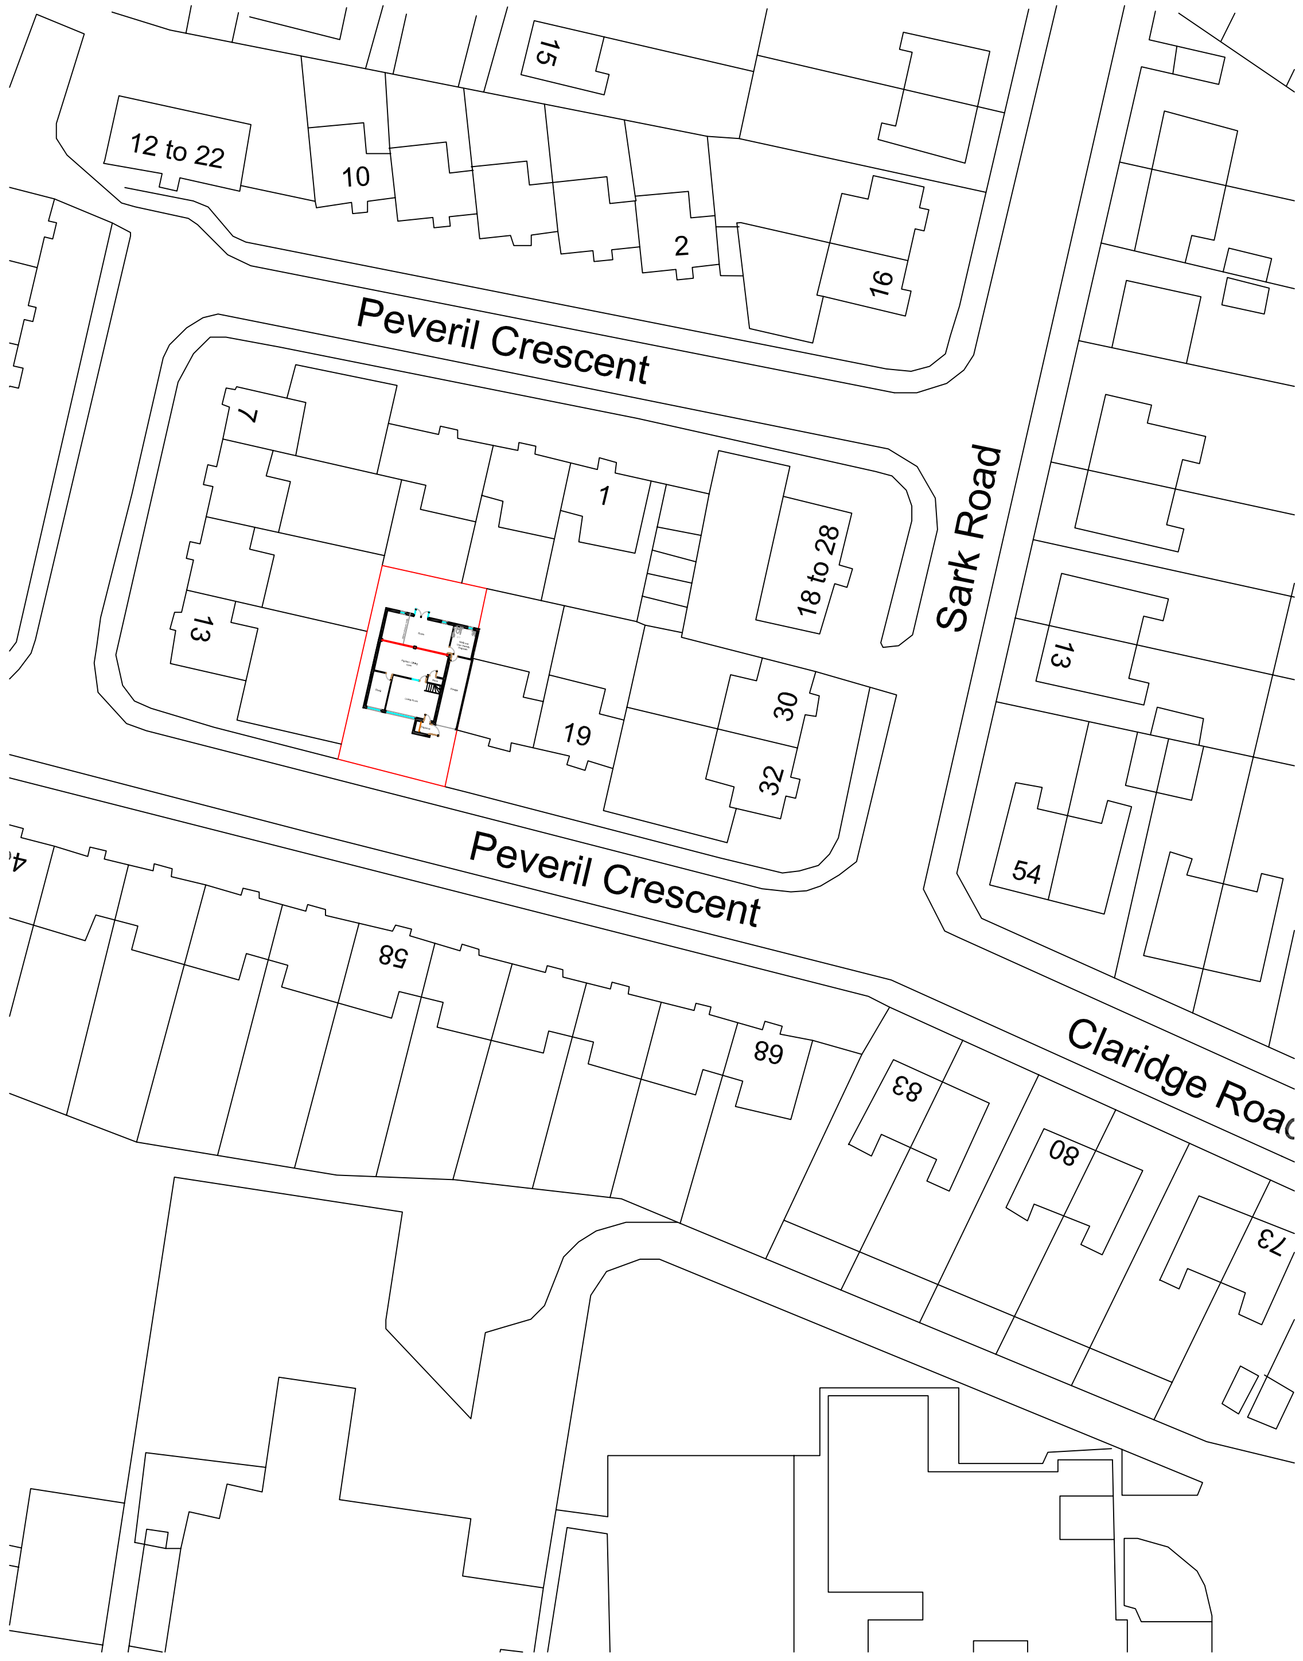

PROPOSED BLOCK PLAN 1:500 @ A1.

Archi-Plan Services

Archi-plan services : www.archi-planservices.co.uk : 07912058810

Rev.	Revision details	By	Chk.	App.	Date

NOTE TO CONTRACTOR: DO NOT SCALE FROM THIS DRAWING

Client

15 PEVERIL CRESCENT, CHORLTON.

Project

SINGLE STOREY REAR EXTENSION.

Title

BLOCK PLAN

Drawn by	Date	Purpose of issue	Scale
	march	PLANNING.	1:100 @ A1
Checked by	Date	Drawing No.	
		BUILDING/26158192-F	
Approved by	Date		
			CIAT