The use of this data by the recipient acts as an agreement of the following statements. Do not use this data if you do not agree with any of the following statements:

All drawings are based upon site information supplied by third parties and as such their accuracy cannot be guaranteed. All features are approximate and subject to clarification by a detailed topographical survey, statutory service enquiries and confirmation of the legal boundaries.

Do not scale the drawing.
Use figured dimensions in all cases.
Check all dimensions on site.

Report any discrepancies in writing before proceeding.

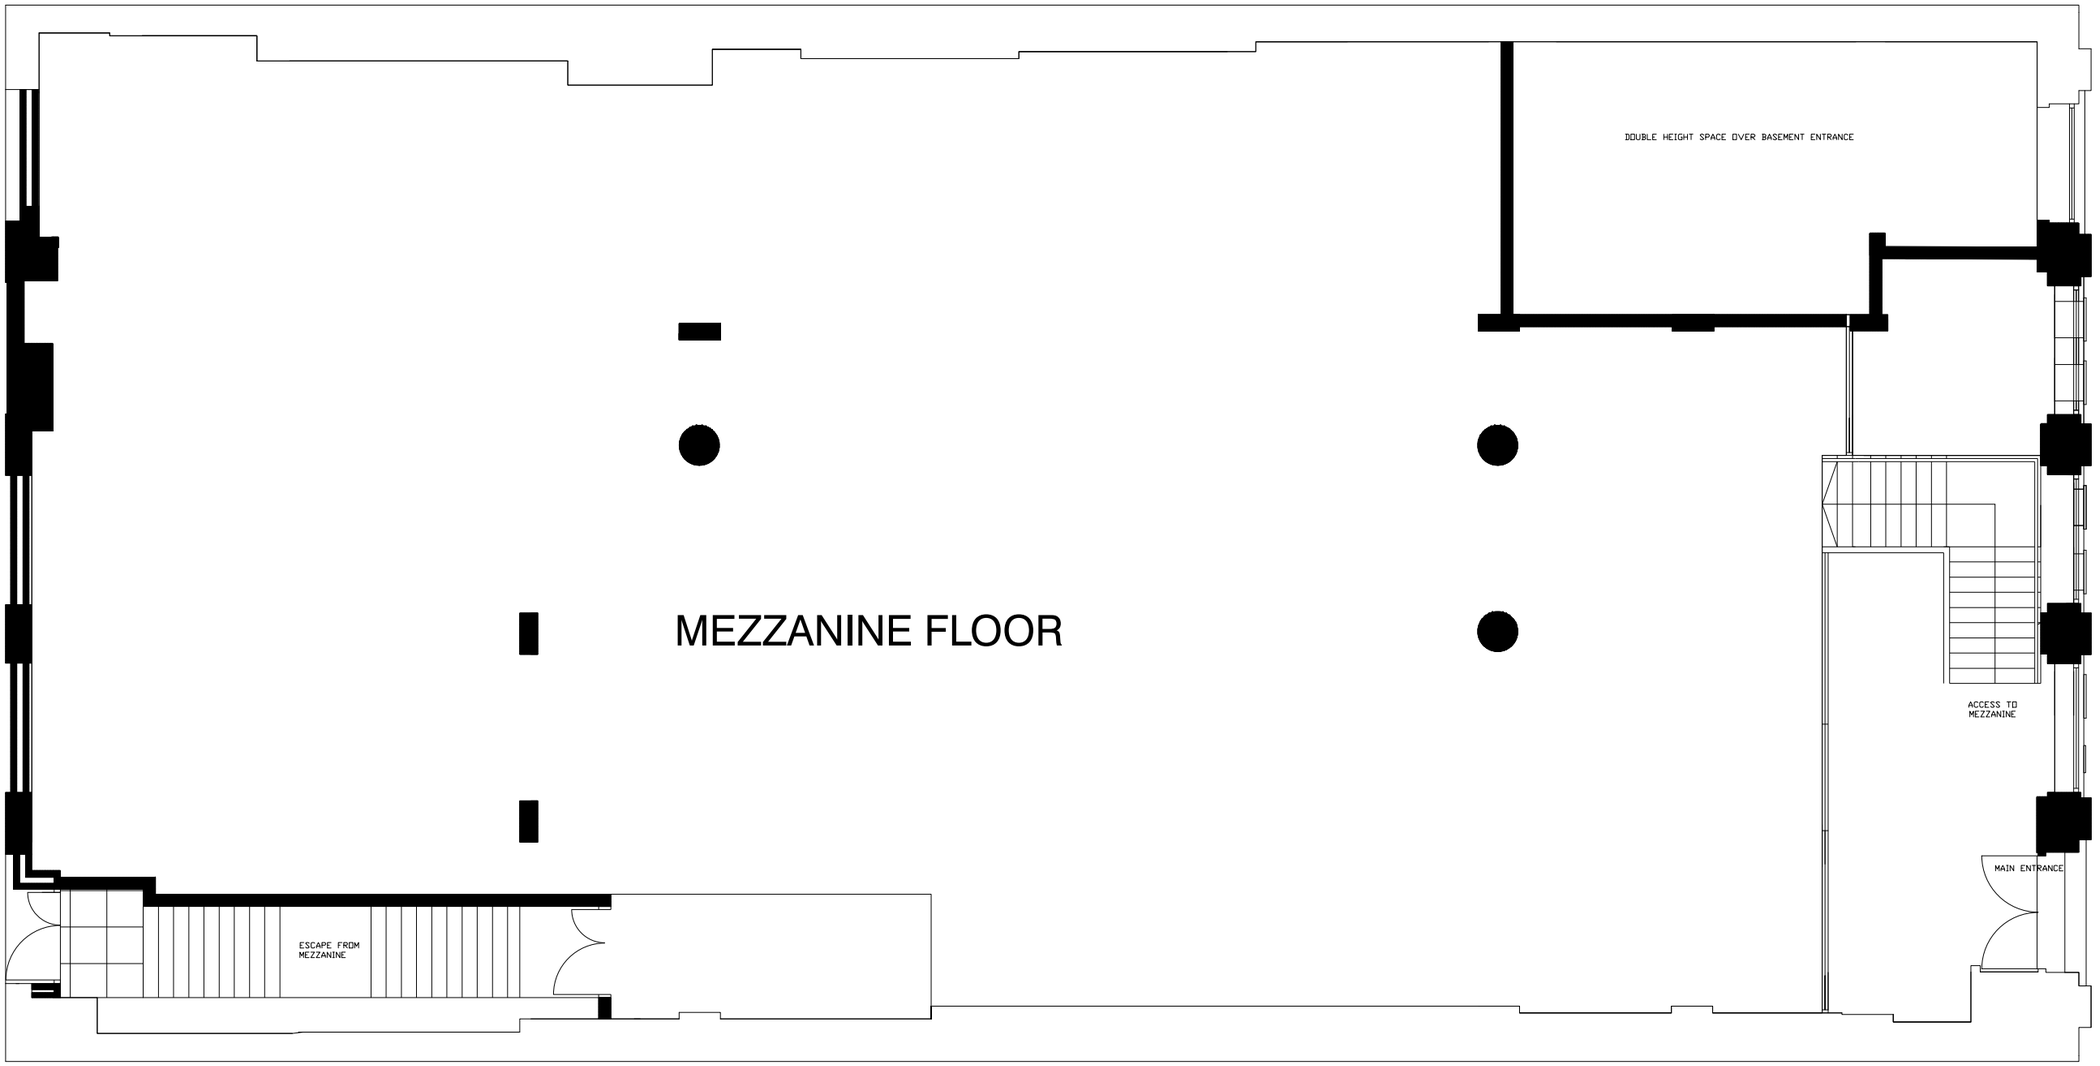

MEZZANINE FLOOR

REV	DESCRIPTION	DRWN	CHKD	DATE
001	First issue	GL	SP	

PROJECT NUMBER	2077
PROJECT NAME	33 PICCADILLY GARDENS
CLIENT	TRAFALGAR LEISURE
DRAWING NAME	GENERAL ARRANGEMENT PROPOSED MEZZANINE FLOOR PLAN
DRAWING NUMBER	2077_GA_01A
REVISION	001
SCALE AT A1	1:50

STUDIO STUART PALMER
STUDIO 29
BALTIC 39
39 HIGH BRIDGE STREET
NEWCASTLE
NE1 1EW