
This drawing is to be read in conjunction with all relevant drawings.


The main contractor/builder is to interpret the requirements in relationship to the site conditions encountered and as agreed with the Building Control officer.


All dimensions and sizes to be verified on site, any discrepancies to be reported to the client/project manager. These annotations were prepared for planning and/or building control submission only.

This drawing and design is the (© 2017) property of Aran, and should not be reproduced without written permission.

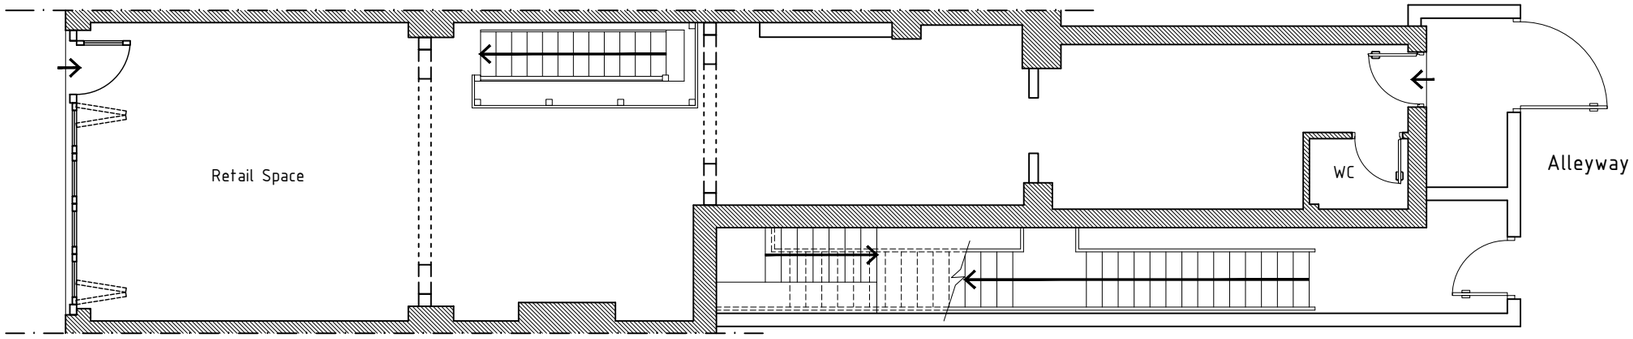


Existing Ground Floor Plan

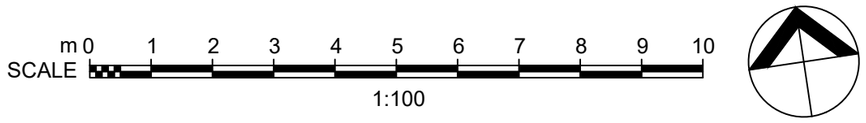

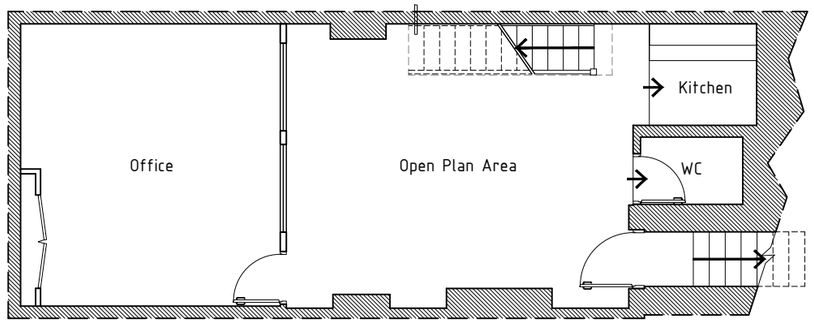

Existing Basement Floor Plan

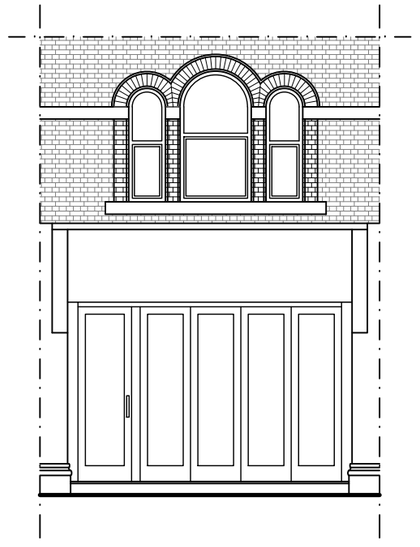

Existing Front Elevation

Rev	Description	By	Date
B	Issue for Planning Application	PB	02/11/17
A	Client Issue	PB	03/10/17

Initial Issue: 20/09/2017

CLIENT
Marianne McDowell
745 Wilmslow Road
Didsbury
M20 6RN

PROJECT TITLE
Proposed Art Cafe

DRAWING TITLE
Existing Basement & Ground Floor Plan

Drawn by: PB	Checked by: AN
Date: 20/09/2017	Scale: 1:100@A3

aran
Sunningdale House
Stamford Square
11 George Street
Altrincham
Cheshire
WA14 1RJ

T: +44 (0) 161 929 4842
W: www.aranproperty.co.uk

Job Ref.	Drawing No.	Revision
3693	001	B