
NOTES

- All dimensions and levels are to be checked on site.
- Any discrepancies are to be reported to the Wighton Architects Ltd before any work commences.
- This drawing shall not be scaled to ascertain any dimensions. Work to figured dimensions only.
- This drawing shall not be reproduced without express written permission from Wighton Architects Ltd.
- Title overlay drawings and ownership boundaries are produced using all reasonable endeavors. Wighton Architects Ltd cannot be responsible for the accuracy or scale discrepancy of base plans supplied to them.


0 1m 2m 4m

Scale 1:50 @ A1

N

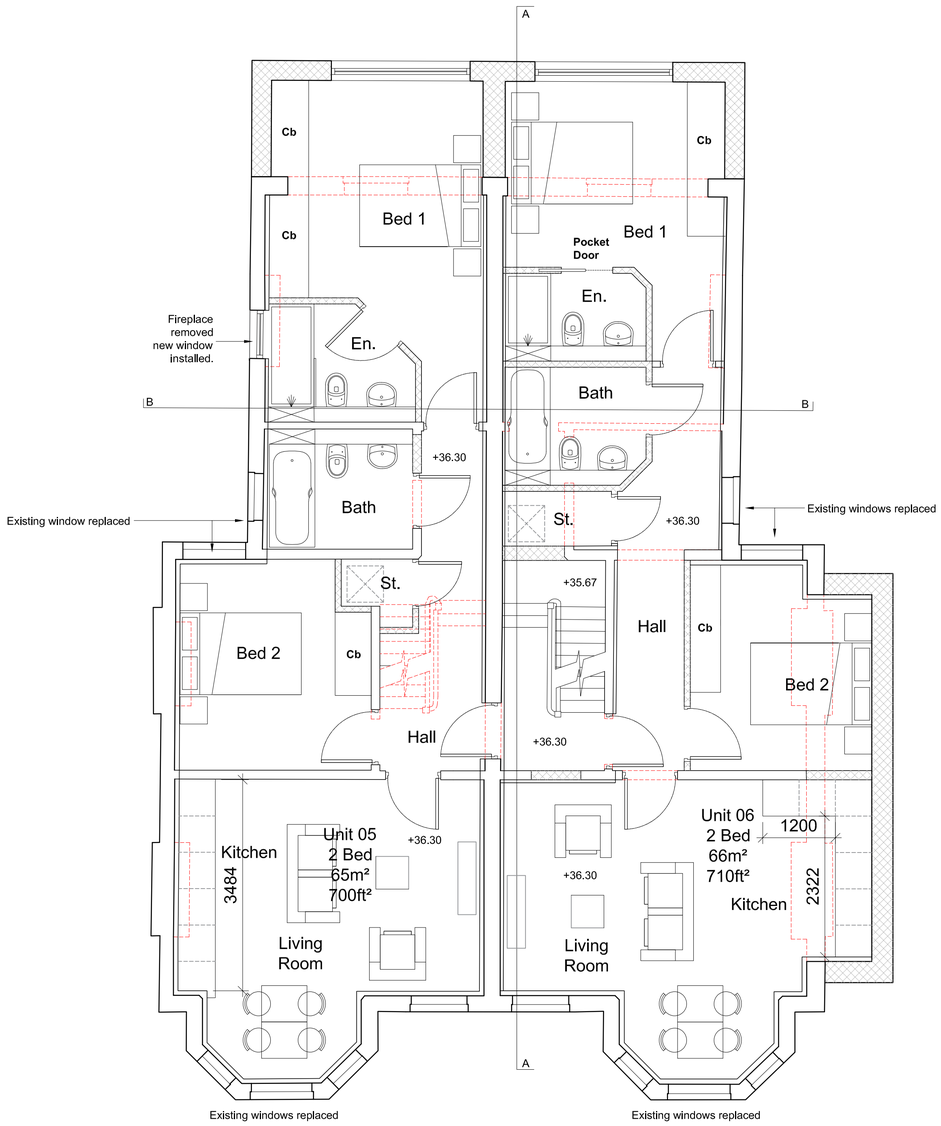

PROPOSED FIRST FLOOR PLAN
Scale 1:50 @ A1

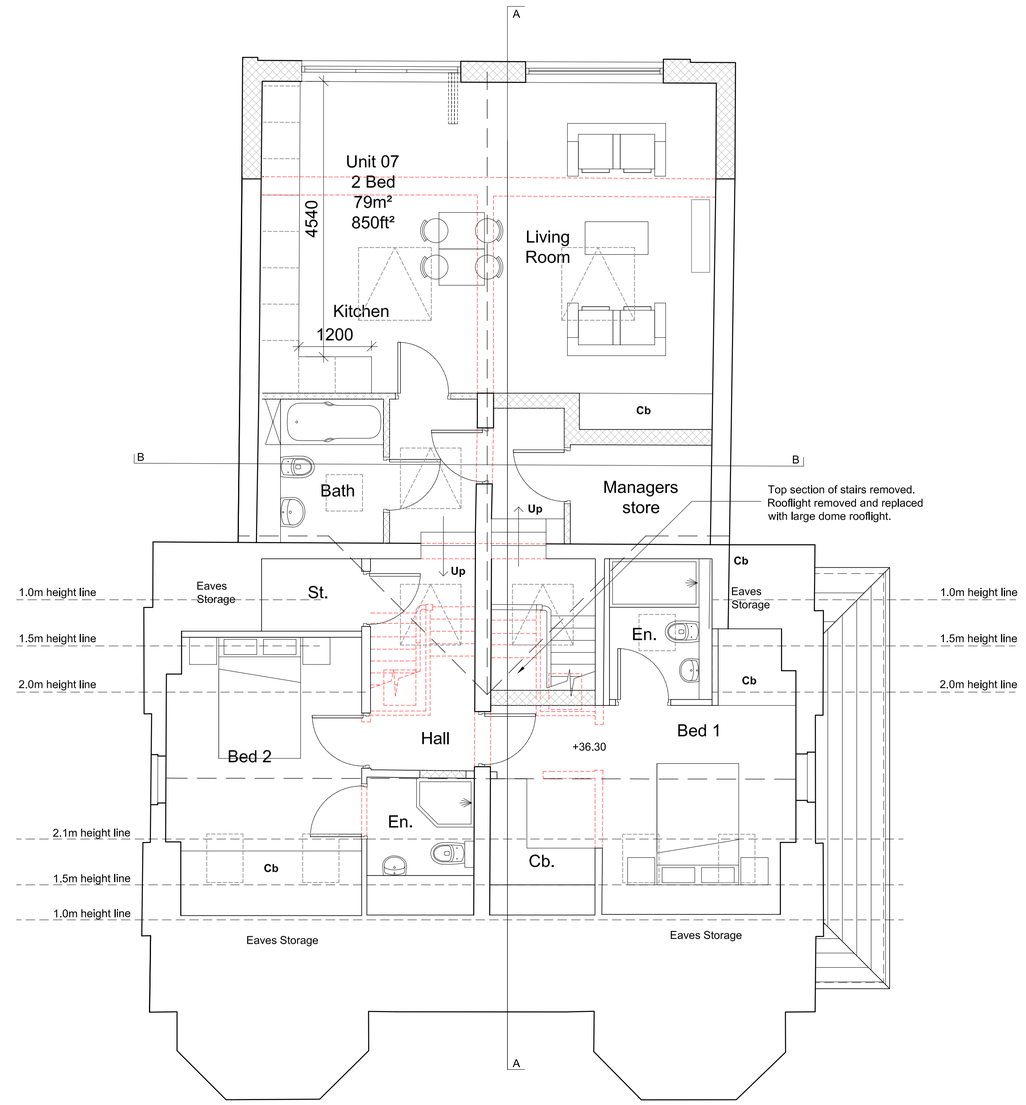

PROPOSED SECOND FLOOR PLAN
Scale 1:50 @ A1

rev	date	drawn	checked
C	10.11.17	AD	SW

External terrace omitted from Unit 7, area added to Unit 7 kitchen.

rev	date	drawn	checked
B	01.06.17	MJ	SW

Dimensions added to kitchens

rev	date	drawn	checked
A	04.04.17	MJ	SW

Scheme revised in line with planners comments
REVISION DESCRIPTION

drawing stage: PLANNING

drawing status: APPROVAL

client:
MRS K WEDGWOOD

project:
1-3 ABBERTON ROAD
MANCHESTER
M20 1HQ

drawing title:
PROPOSED PLANS
FIRST AND SECOND FLOOR PLANS

date	25/11/16	drawn	MJJ
scale	1:50 @ A1	checked	SW

WIGHTON ARCHITECTS
01 / 01 Tower Works
Globe Road
Leeds
LS11 5QG
Tel: 0113 243 5490
info@wightonarchitects.com
www.wightonarchitects.com

Job No	DWG No	Rev
113/03	(02)102	C