
A4 ORIGINAL SIZE - DO NOT SCALE.
COPYRIGHT OF PATRICK PARSONS Ltd.

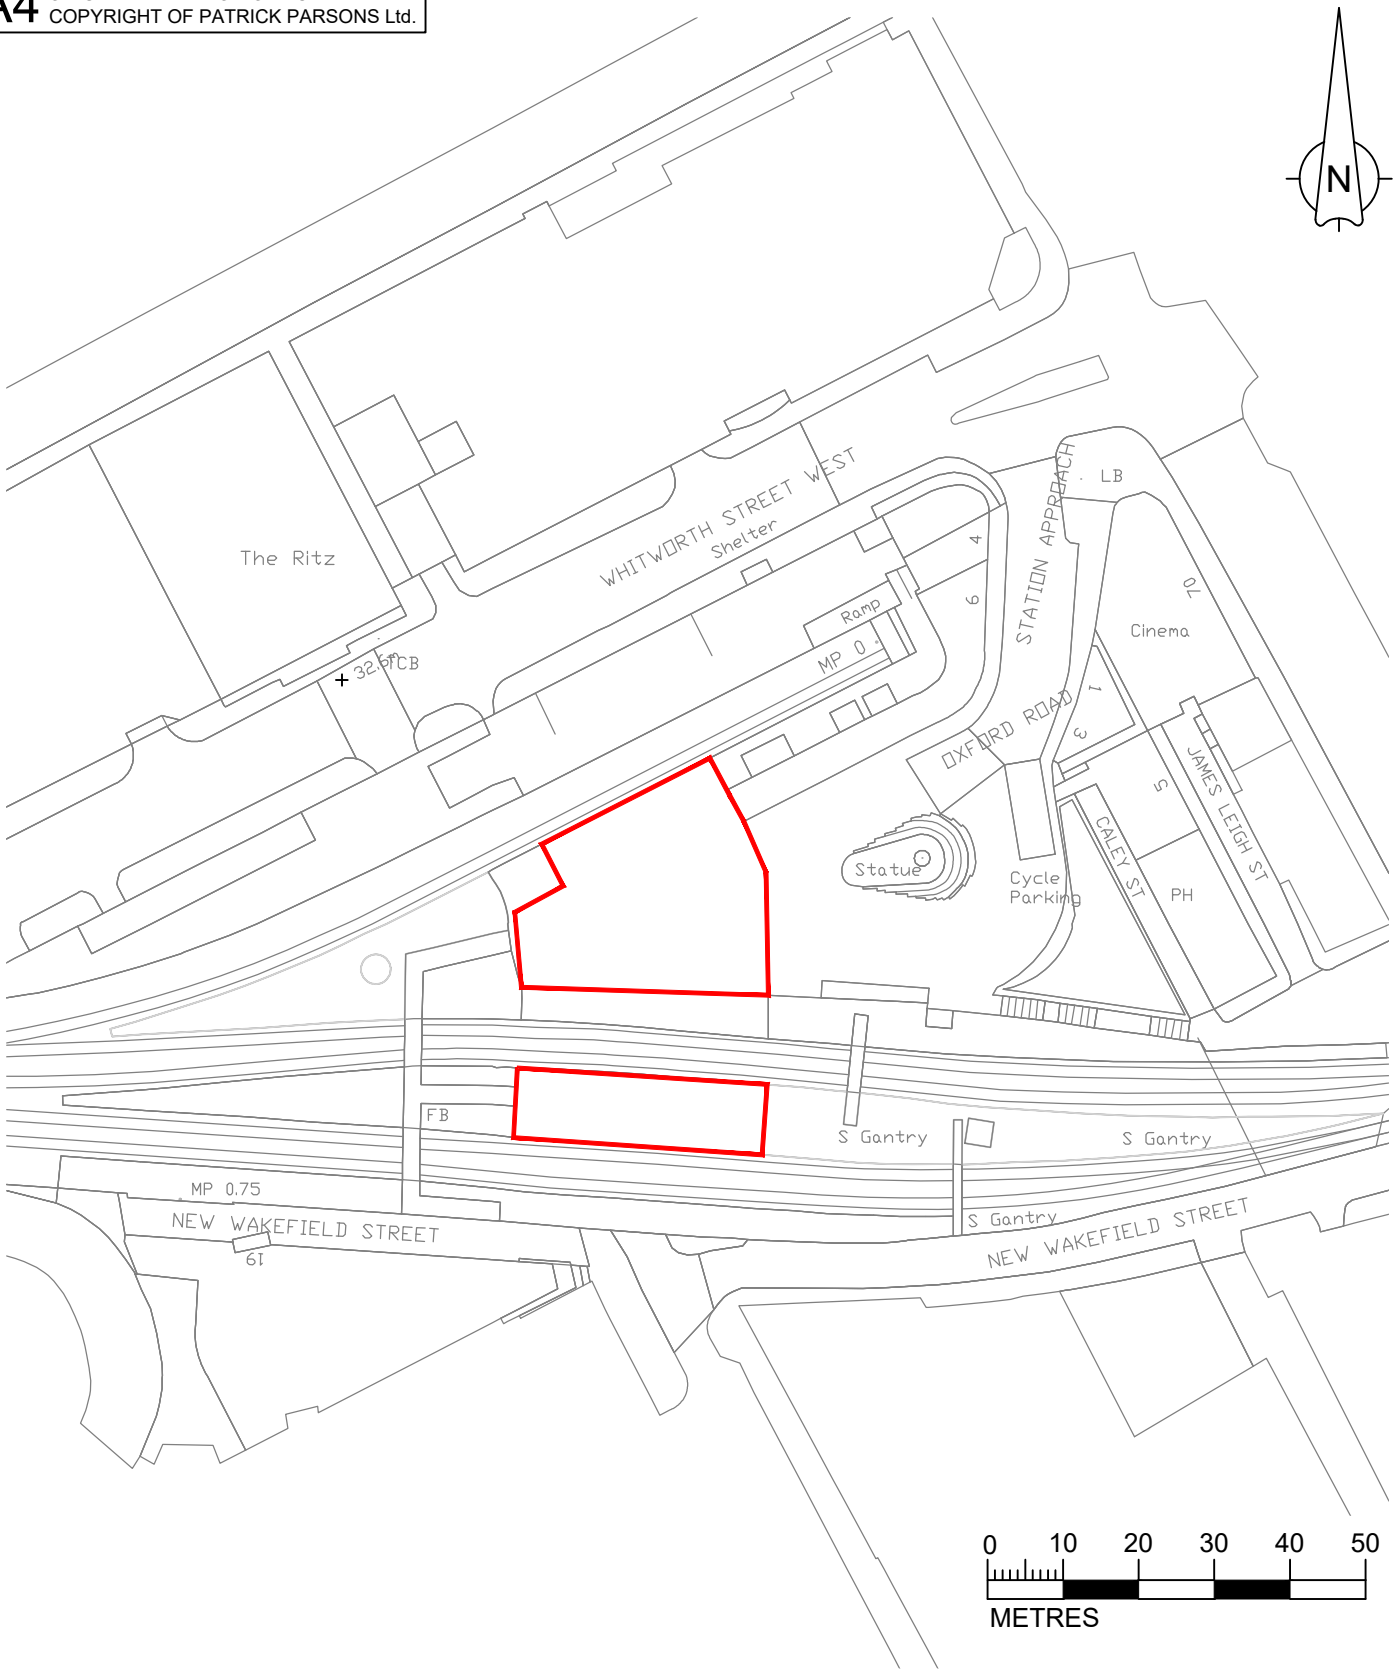

PATRICK PARSONS
T. +44 (0)141 248 4584
E. info@patrickparsons.co.uk
W. www.patrickparsons.co.uk

Client: northern

Project: MANCHESTER OXFORD ROAD, C5-SW

Drawing: LOCATION PLAN

Scales	Drawn	Checked
1:1000	RT AUG 17	MA

Drawing No. G17004-F-NCD-303 Rev. P1