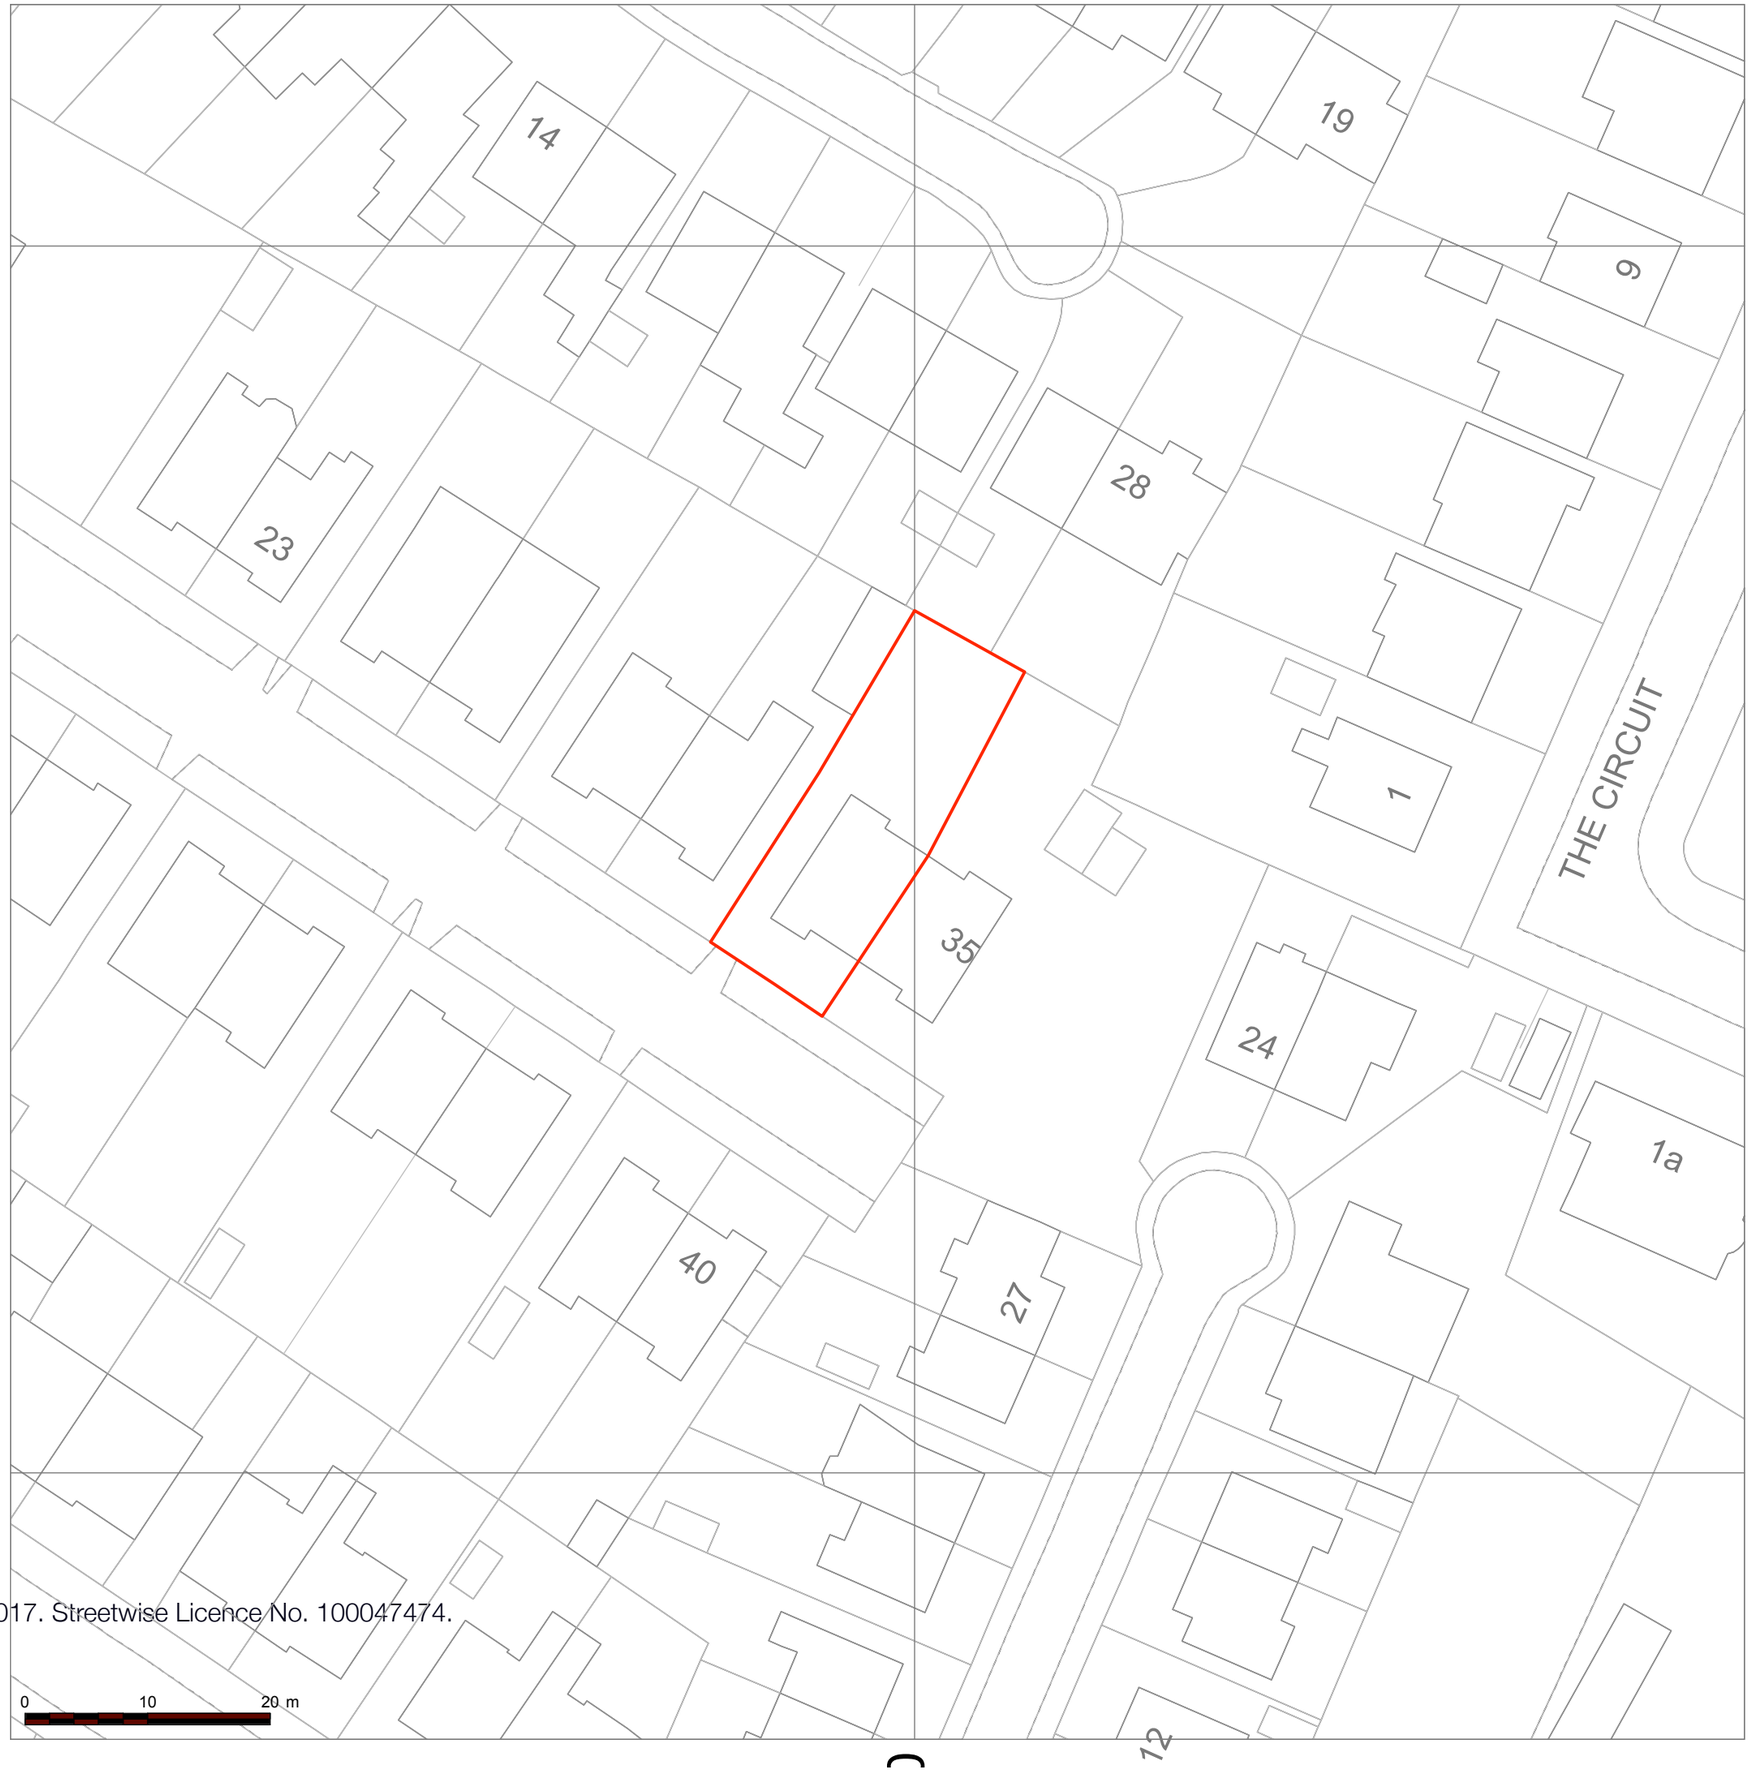


1 Block Plan
Scale: 1:500

© Crown Copyright 2017. Streetwise Licence No. 100047474.

0 10 20 m

This drawing is for design intent **only**

Do Not Scale

If in doubt, ask. All discrepencies to be reported to the architect before manufacture, fabrication
Drawings are to be read in conjunction with all relevant specifications and consultant information

This drawing is not to be re produced without express permission of the architect and only used for the purposes shown within the titleblock status bar. This drawing and all associated designs indicated remain the copyright of the architect.

David & Claudine Edwards

1736-Sandileigh Ave

Block Plan

dwg 1736 - 1001 rev -

scale 1:500@ A3

issued -

date 15.10.2017 drawn MM checked MM

mcnulty architects

mcnulty architects ltd
Designworks
The Colony Wilmslow
Altrincham Road
SK9 4LY

info@mcnultyarchitects.com

01625 468 991

RIBA Chartered Practice