

DO NOT SCALE, ONLY USE FIGURED DIMENSIONS. SHOULD ANY DISCREPANCIES BE FOUND WITH THIS DRAWING, PLEASE INFORM THIS OFFICE. COPYRIGHT OF THIS DRAWING IS OWNED BY JMARCHITECTS.

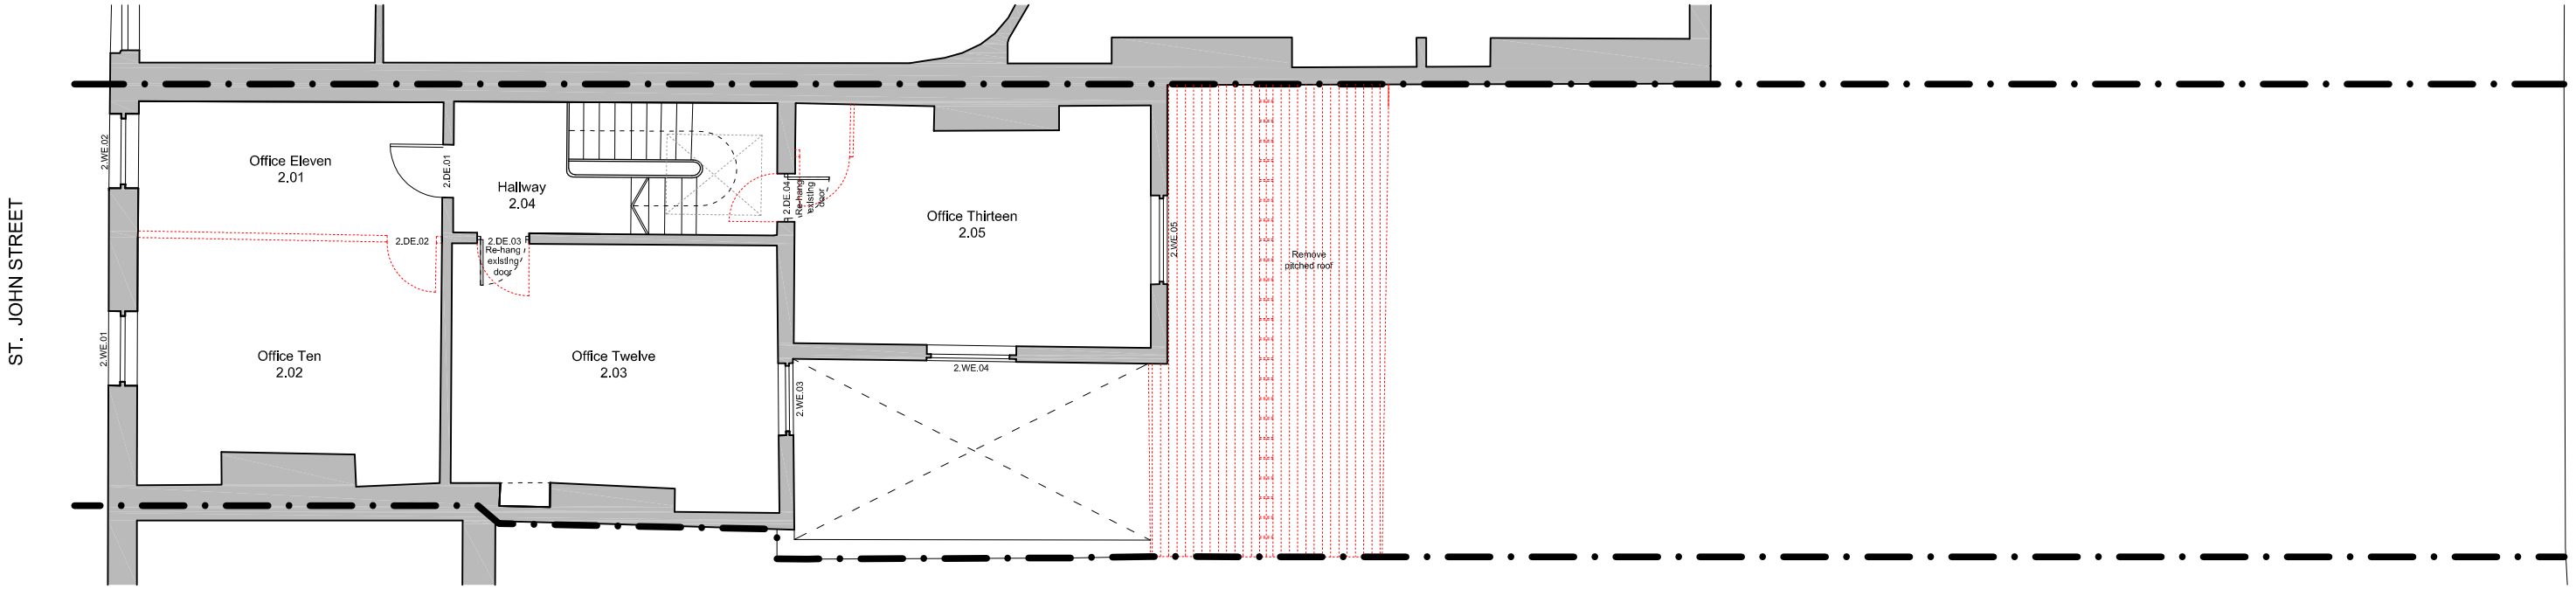

PROPOSED SECOND FLOOR DEMOLISION

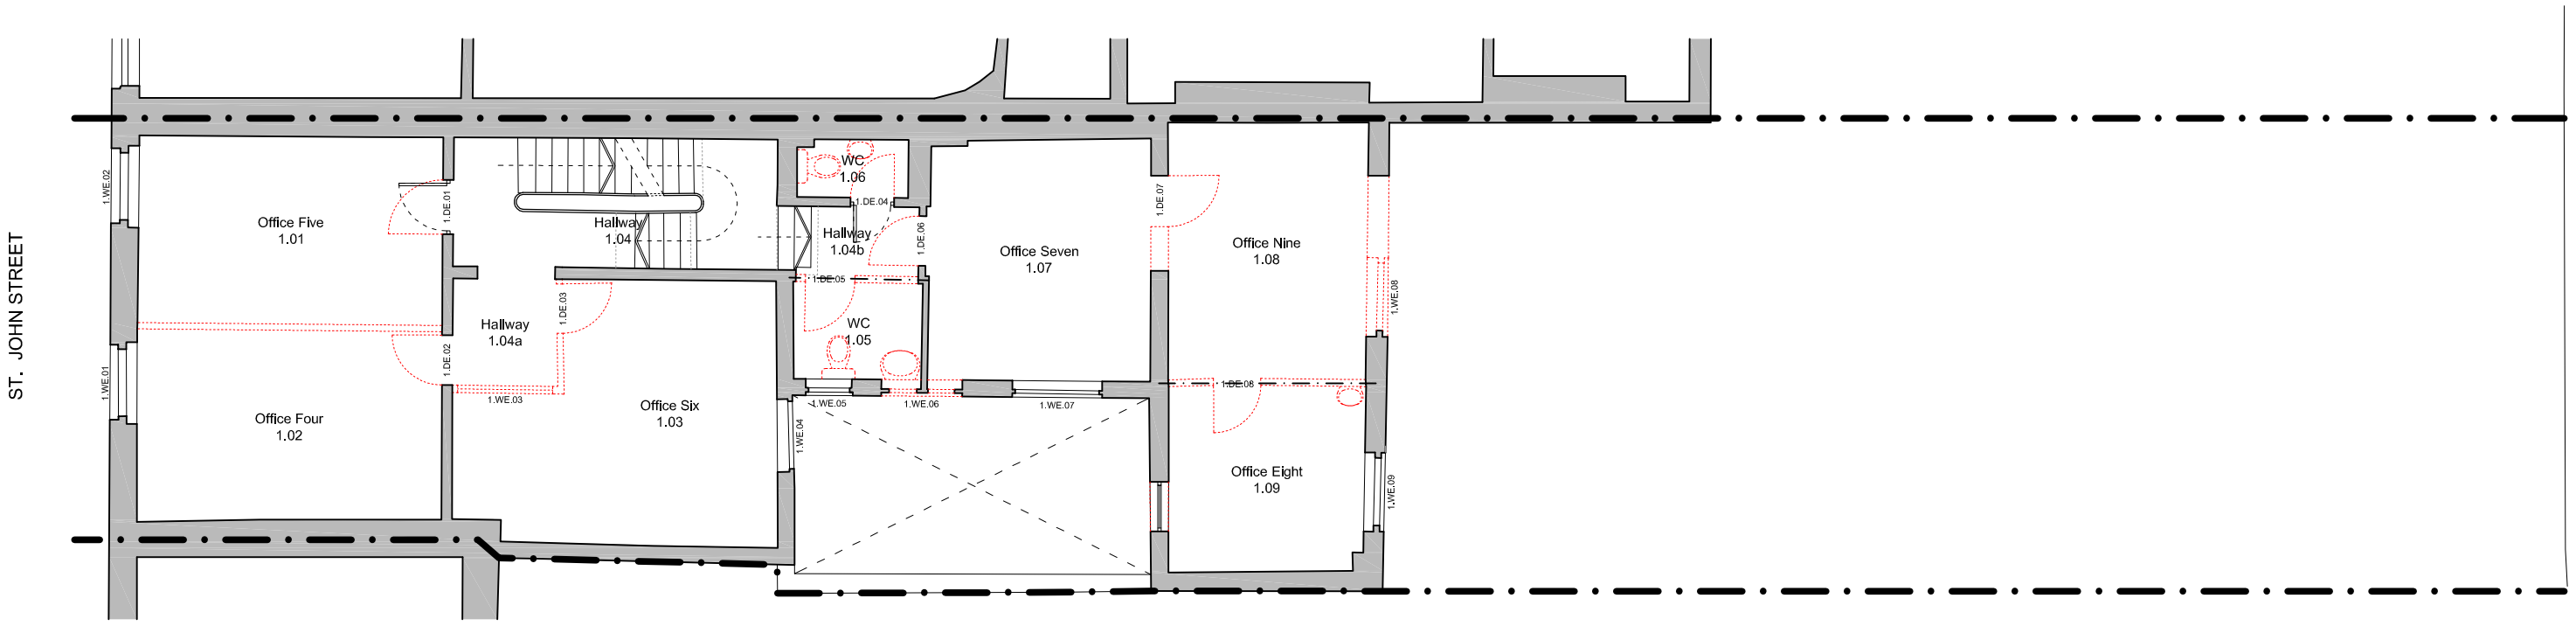

PROPOSED FIRST FLOOR DEMOLISION

Demolished

Proposed Beams [TBC by SE]

REV.	DESCRIPTION	DATE	DRN BY	CKD BY
-	FOR PLANNING	15.12.17	SKK	APR

0 1 2 3 4 5 10m

PROJECT
21 ST JOHN STREET | MANCHESTER

TITLE
FIRST AND SECOND DEMOLITION PLANS

CLIENT
PRIVATE CLIENT

JOB No.	DRAWING No.	REVISION
6266	L(0) 218	-
SCALE	DRAWN BY	CHECKED BY
1:100@A3	SKK	APR
STATUS		DATE
PLANNING		15.12.2017

jmarchitects
3A
Princess Street
Manchester
M1 6HS
T: 0161 200 6300
manchester@jmarchitects.net
www.jmarchitects.net