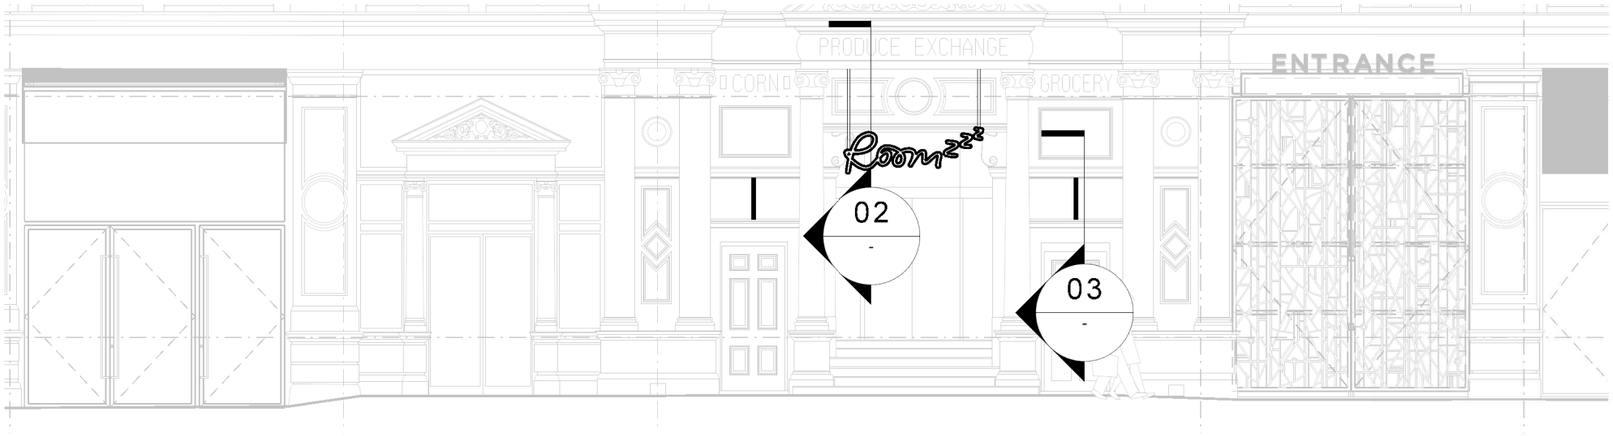

01 ELEVATION (HANGING DITCH)

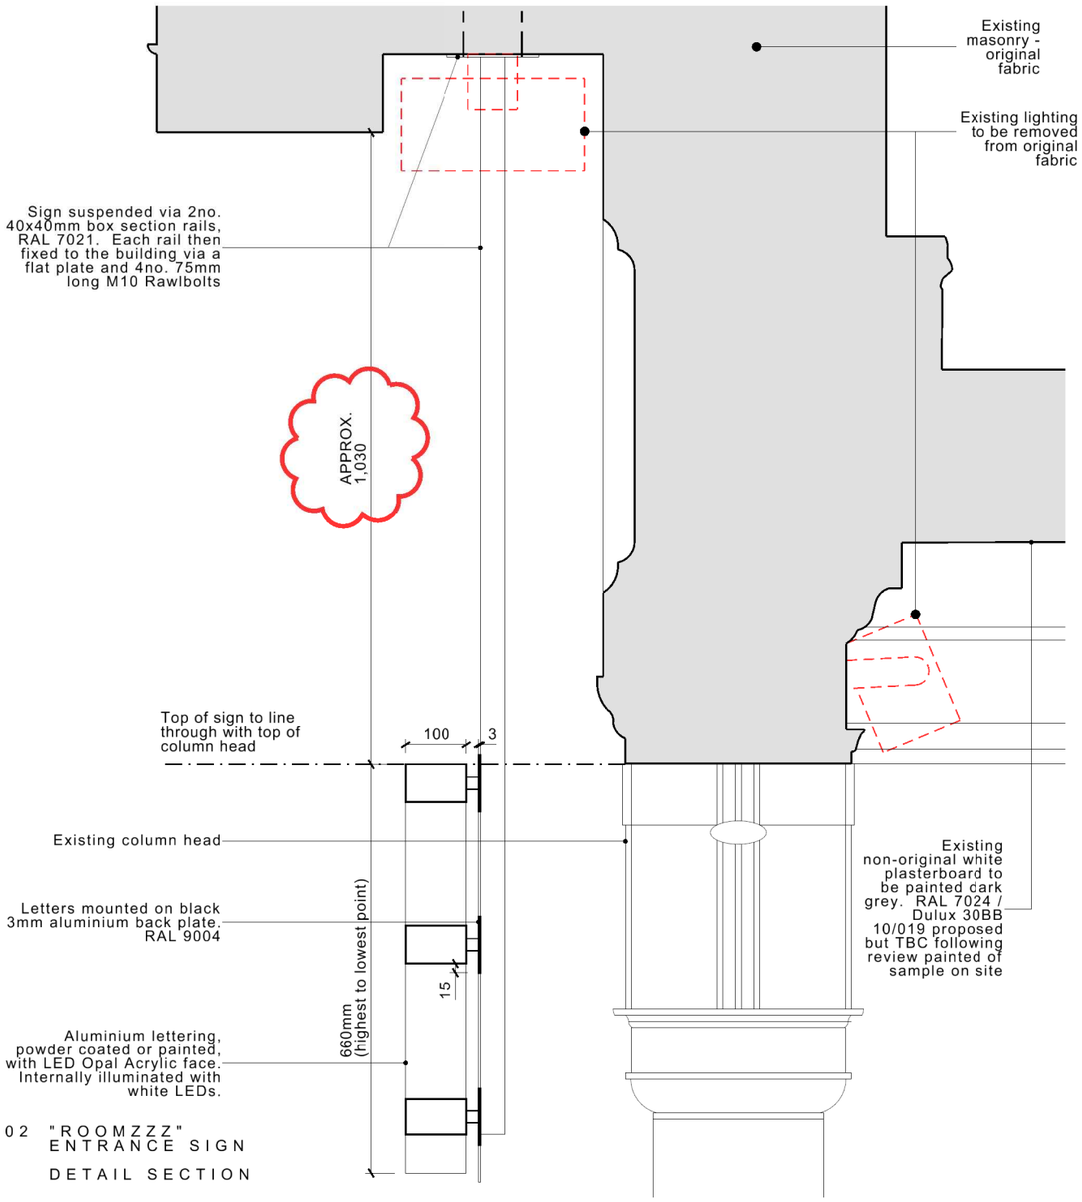

02 "ROOMZZZ" ENTRANCE SIGN DETAIL SECTION

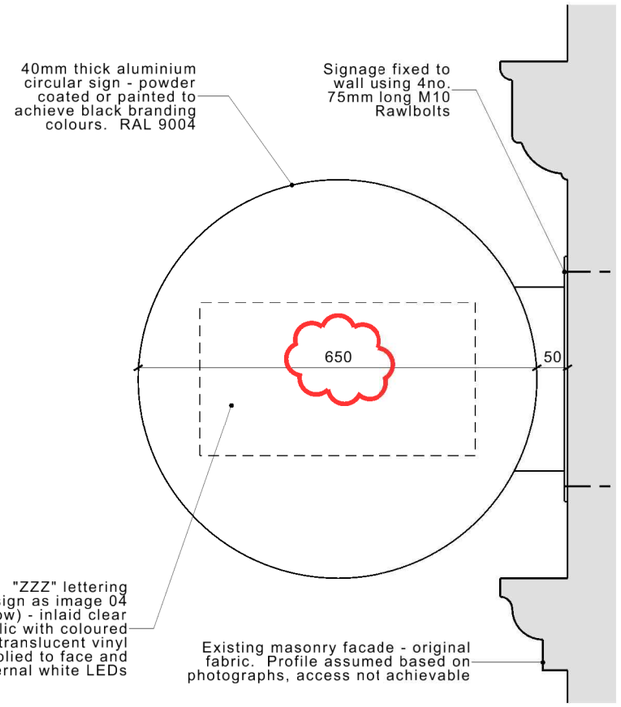

03 "ZZZ" CIRCULAR SIGN DETAIL SECTION (HANGING DITCH)

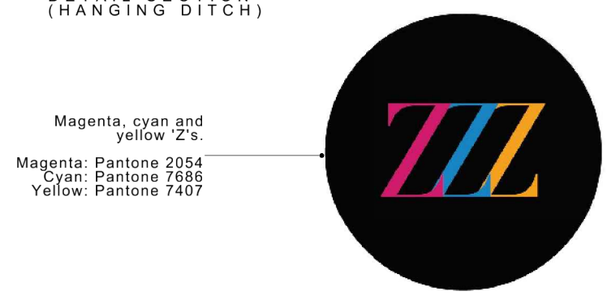

04 "ZZZ" CIRCULAR SIGN GRAPHIC

Copyright of this drawing is vested in 5plus Architects and it must not be copied or reproduced without written consent.
Figured dimensions only are to be taken from this drawing. Do not scale from this drawing.

All Contractors must visit the site and are responsible for taking and checking all dimensions relative to their work.
5plus Architects are to be advised of any variation between drawings and site conditions.

Electronic data/ drawings issued as 'read only' and should not be interrogated for measurement.
All dimensions and levels should be 'read only' from those values stated in text, on the drawings

⚠ CONSTRUCTION - It is considered that the proposed works are within the scope of a competent Contractor and as such no unusual hazards have been identified, refer to relevant Key/ Schedule/ Designers Risk Assessment

KEY PLAN:



05 PHOTO

REV:	DATE:	DETAILS:
C	06/10/17	'Roomzzz' sign lowered 'ZZZ' sign reduced width diameter
B	08/09/17	Note added re. internal LED lighting
A	02/08/17	Thickness of proposed circular projecting sign reduced to 40mm. Profile of existing facade amended.

5plus architects

4th Floor
The Hive
47 Lever Street
Manchester
M1 1FN

+44 (0)161 228 0211

www.5plusarchitects.com

PROJECT:
Corn Exchange
Manchester

TITLE:
Proposed Hotel Scheme
External Signage Fixing Details

SCALE:	ORIGIN DATE:	DRAWN:	CHECKED:
1:10 @ A3	11/05/17	MH	RW

STATUS:
PLANNING

PROJECT	DRAWING NO:	REV:
05045_	B3_20_4000	C

Architecture | Masterplanning | Interiors | Graphics | Branding