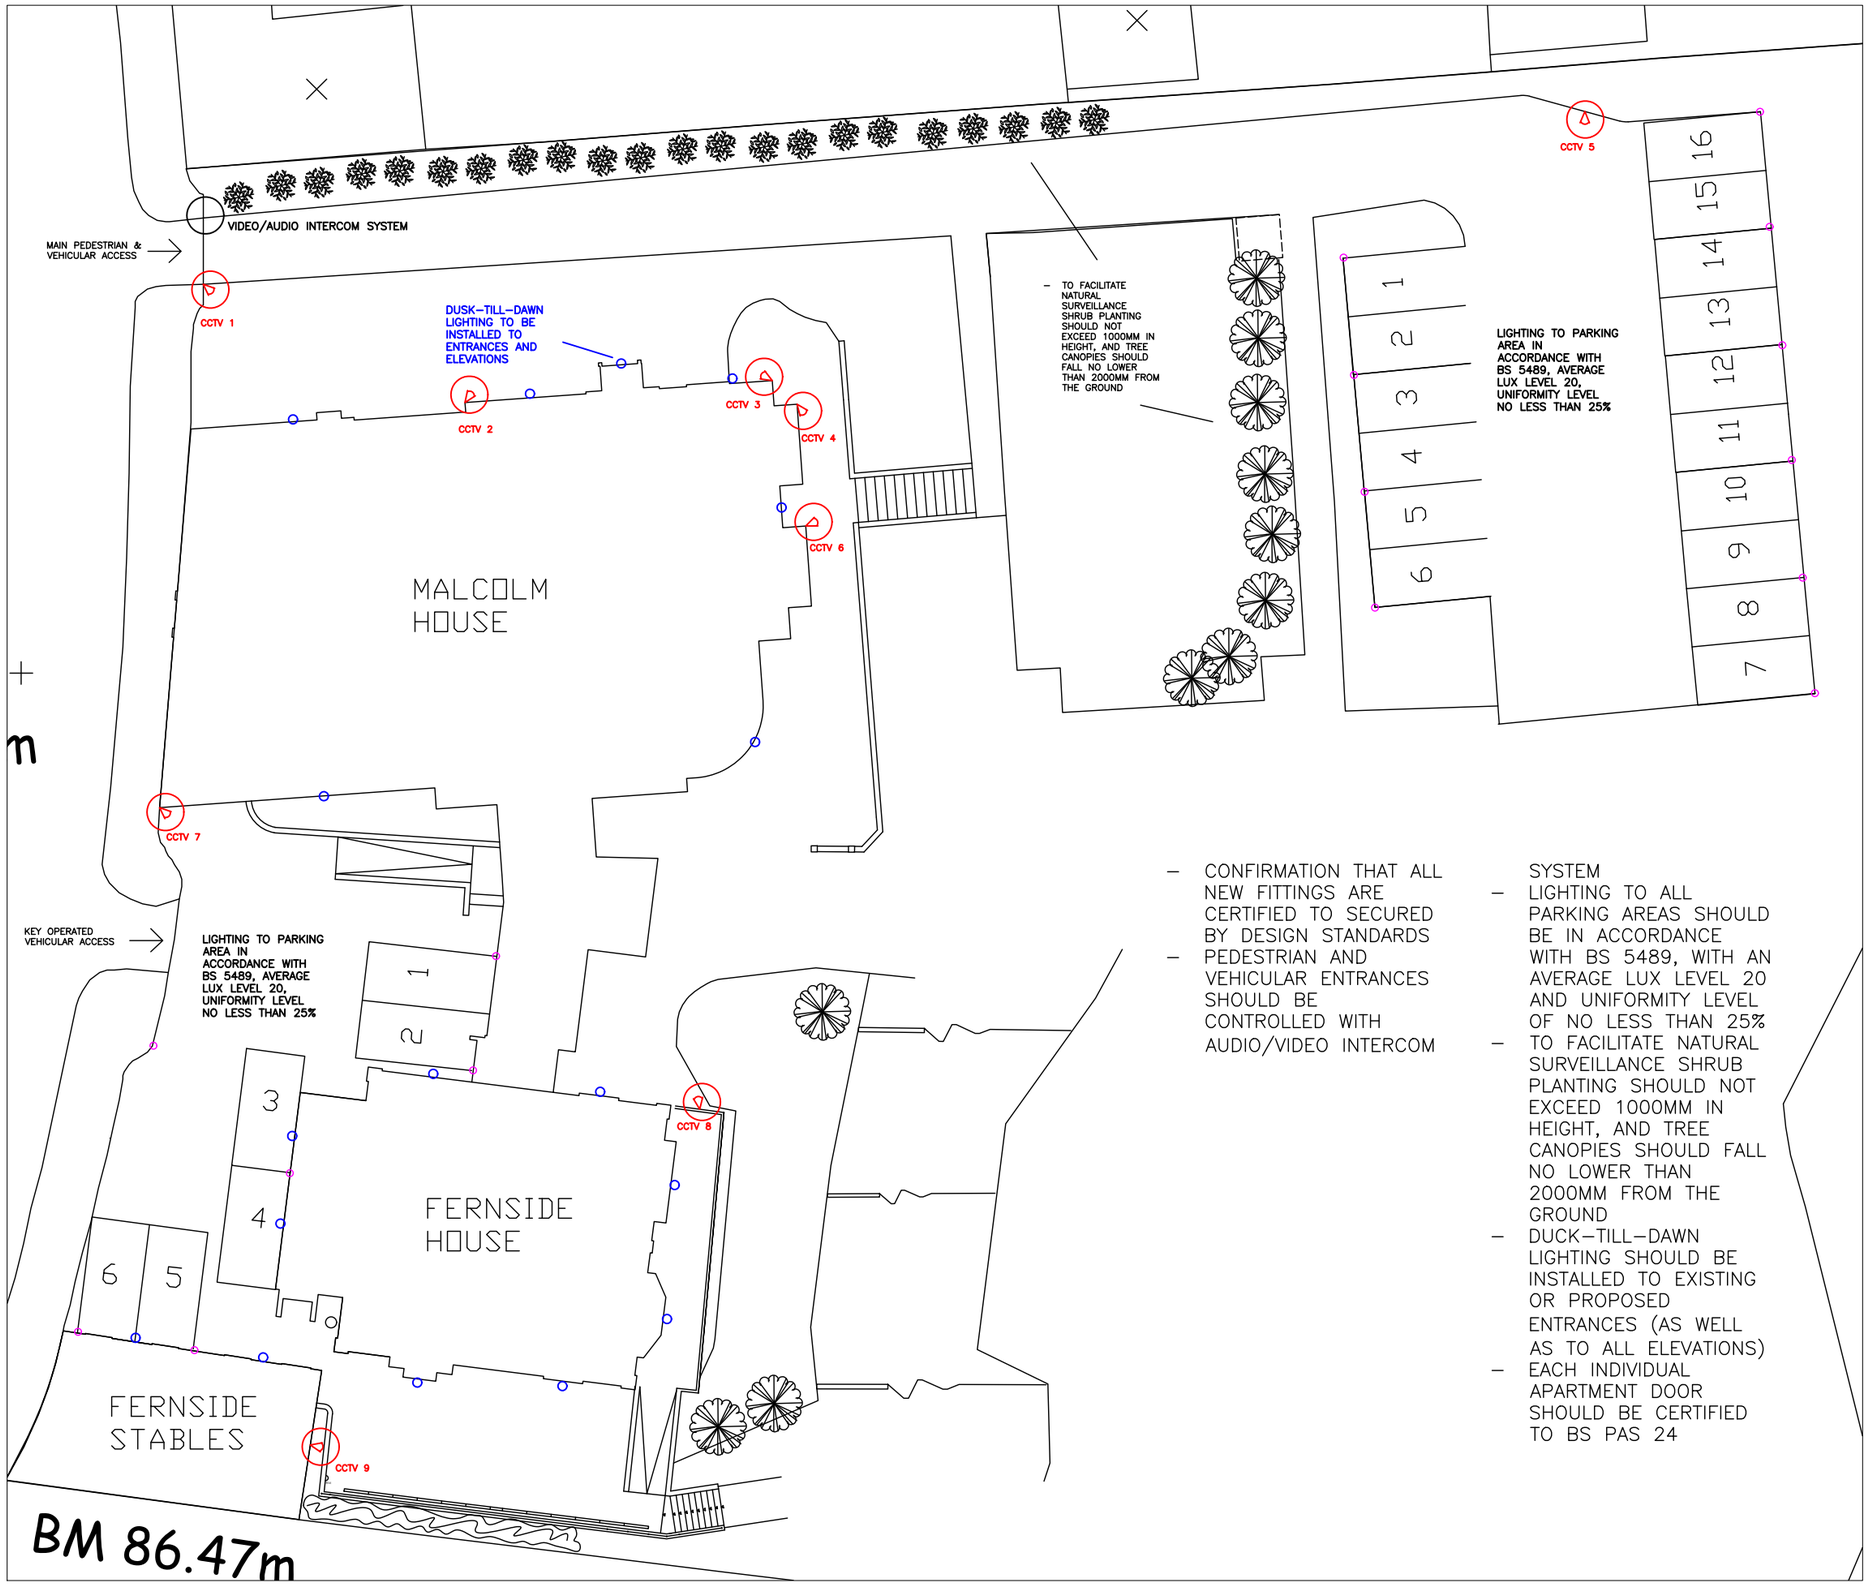

KEY

CCTV CAMERA SHOWING DIRECTION OF VIEW

LIGHTING COLUMNS

DUSK–TILL–DAWN LIGHTING

- CONFIRMATION THAT ALL NEW FITTINGS ARE CERTIFIED TO SECURED BY DESIGN STANDARDS
- PEDESTRIAN AND VEHICULAR ENTRANCES SHOULD BE CONTROLLED WITH AUDIO/VIDEO INTERCOM SYSTEM
- LIGHTING TO ALL PARKING AREAS SHOULD BE IN ACCORDANCE WITH BS 5489, WITH AN AVERAGE LUX LEVEL 20 AND UNIFORMITY LEVEL OF NO LESS THAN 25%
- TO FACILITATE NATURAL SURVEILLANCE SHRUB PLANTING SHOULD NOT EXCEED 1000MM IN HEIGHT, AND TREE CANOPIES SHOULD FALL NO LOWER THAN 2000MM FROM THE GROUND
- DUCK–TILL–DAWN LIGHTING SHOULD BE INSTALLED TO EXISTING OR PROPOSED ENTRANCES (AS WELL AS TO ALL ELEVATIONS)
- EACH INDIVIDUAL APARTMENT DOOR SHOULD BE CERTIFIED TO BS PAS 24

COMPASS
Architectural + Consultants

DAISYFIELD BUSINESS CENTRE
SUITE 301
APPLEBY STREET
BLACKBURN
LANCASHIRE
BB1 3BL

TEL| 01254 693922

CLIENT

SELECT SUPPORT PARTNERSHIPS

PROJECT TITLE

DISCHARGE OF PLANNING CONDITION NO.6 : SECURITY
AT; MALCOLM HOUSE, MANCHESTER
NEWTON HEATH
M40 1QQ

DRAWING TITLE

SITE PLAN WITH LOCATION OF CONDITION 6; SECURITY

DRAWING STATUS

PLANNING DRAWING

DRAWING PATH

SCALE 1:250 DWG No. MH02

DATE 01/11/2017

DRAWN DESIGN

PROJECT NO. REV A