
Notes:

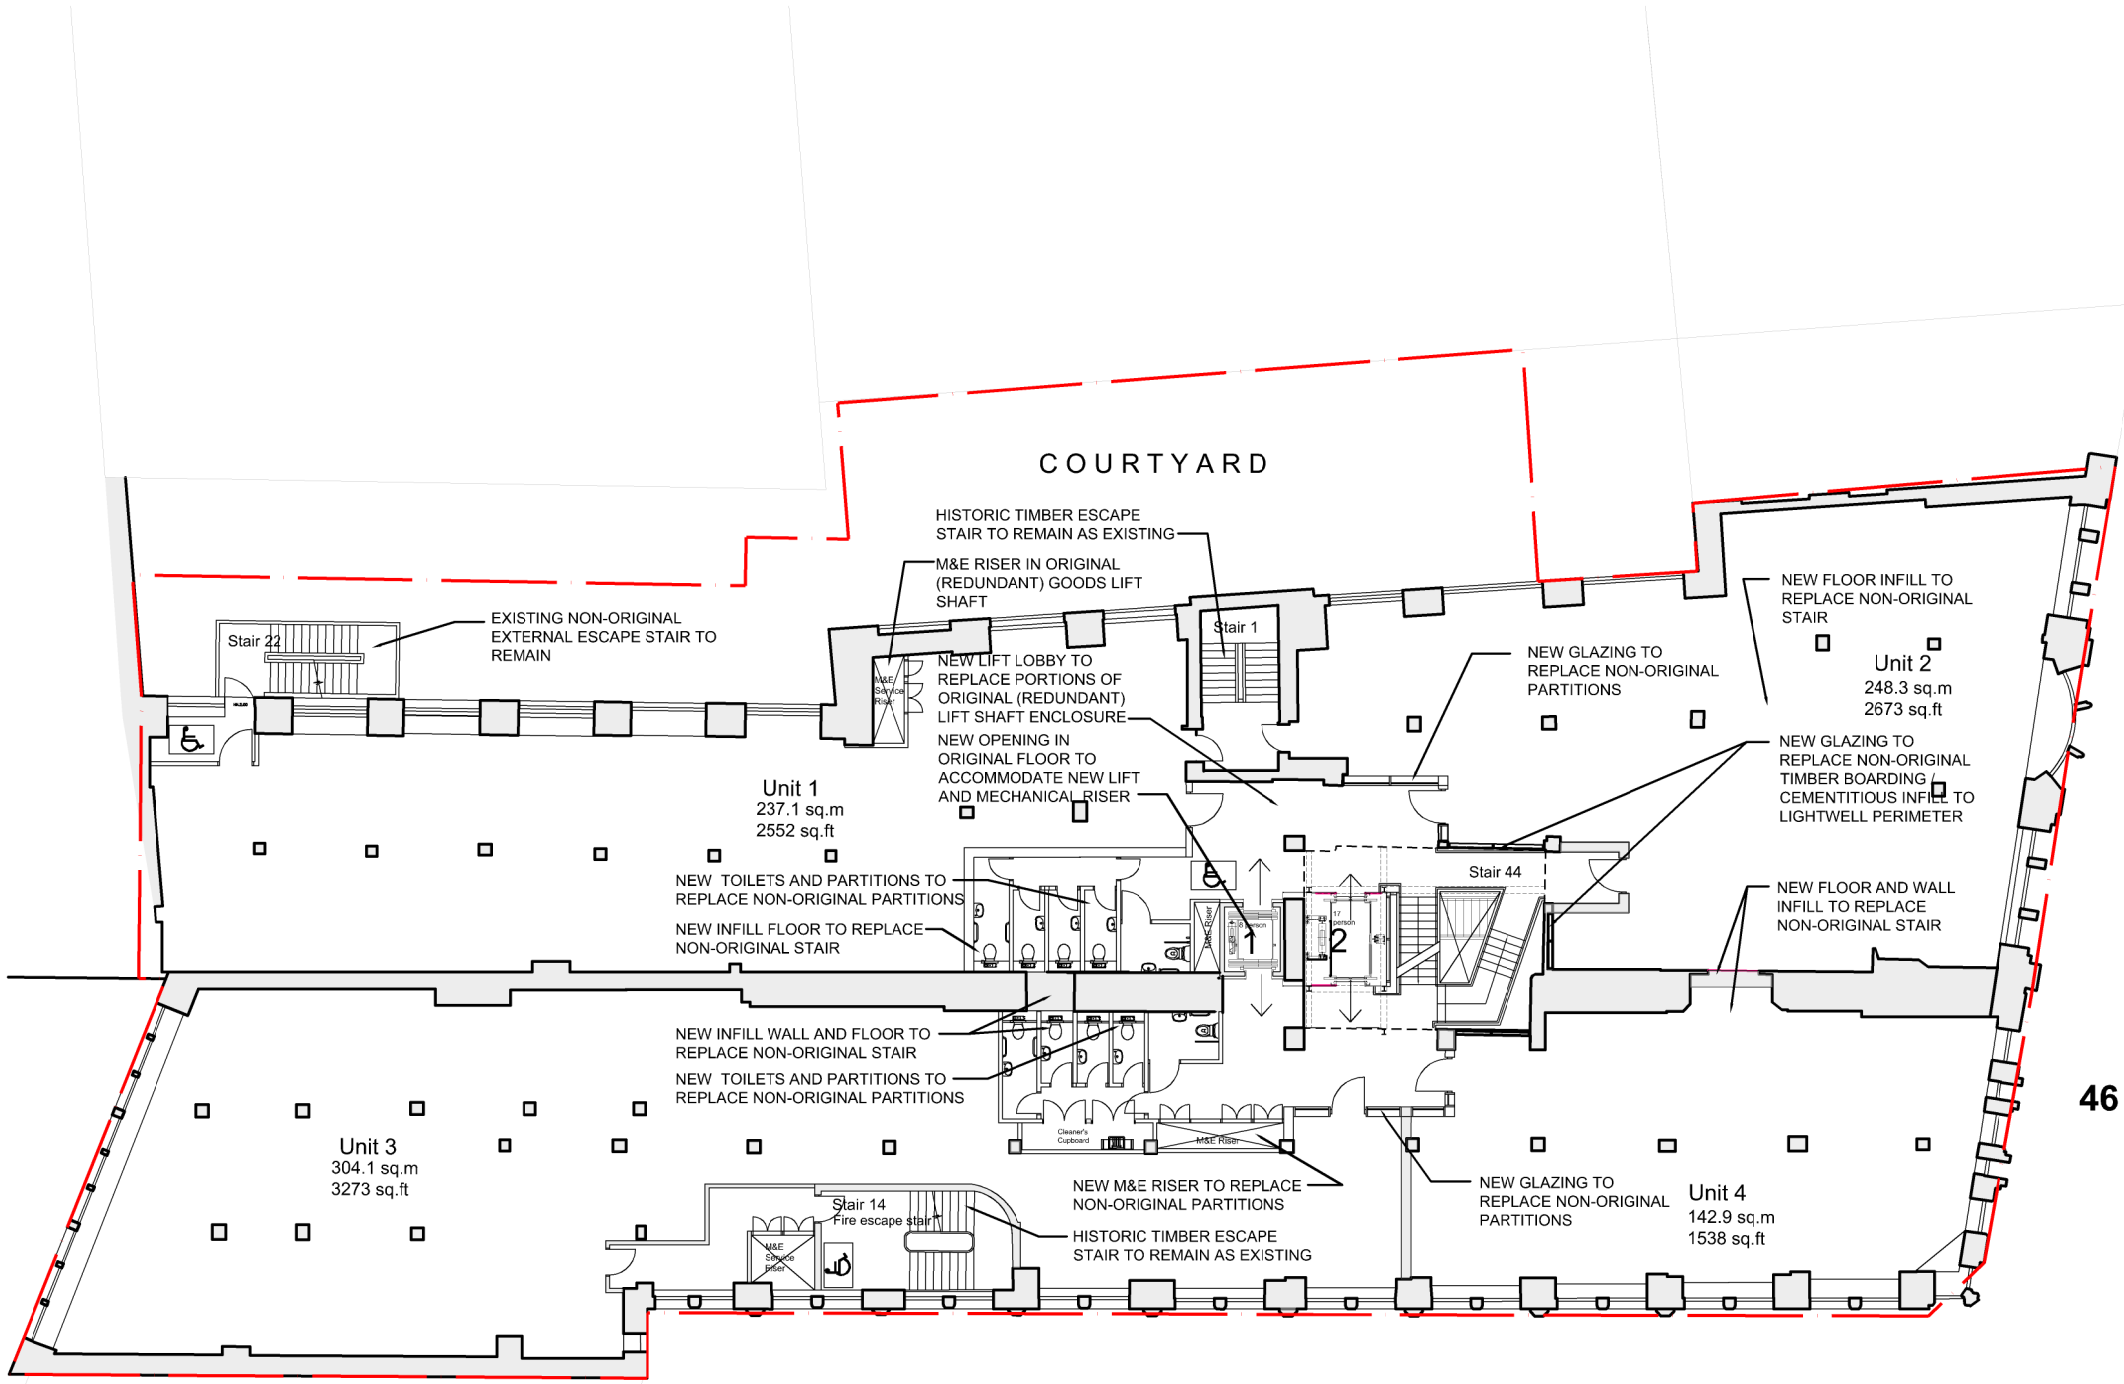

Level 2
46.660

Level 1
45.420

10m

10m

Rev:	Date:	Details:	By:	Chk:
F	10.10.17	Riser exterded to accommodate flue	JJ	
E	28.07.17	Annotations added	JJ	
D	10.04.17	Plans updated. floor levels added.	EJW	
C	22.02.17	Light well glazing added, indicative lif structure added, NIA amended		
B	14.11.16	Additional survey information		
A	04.11.16	Amendments to core areas and annotations	EJW	

EngineRoom
Unit E, Bristol Court
Martlesham Heath
Betts Avenue
Ipswich IP5 3RY

Client / Location:
40-46 PRINCESS STREET
MANCHESTER

Drawing:
Proposed plan
First floor

Scale:	Date:	Drawn:	Check:
1:100 @ A1	13.10.16	EJW	

Job No:	Dwg No:	Rev:
1601008	304	F

© EngineRoom(technical) Ld. This title block is 100mm wide at full scale.
Do not scale. Work to figured dimensions only which should be verified on site.