
DRAWING NUMBER
2014-129 EX-01B

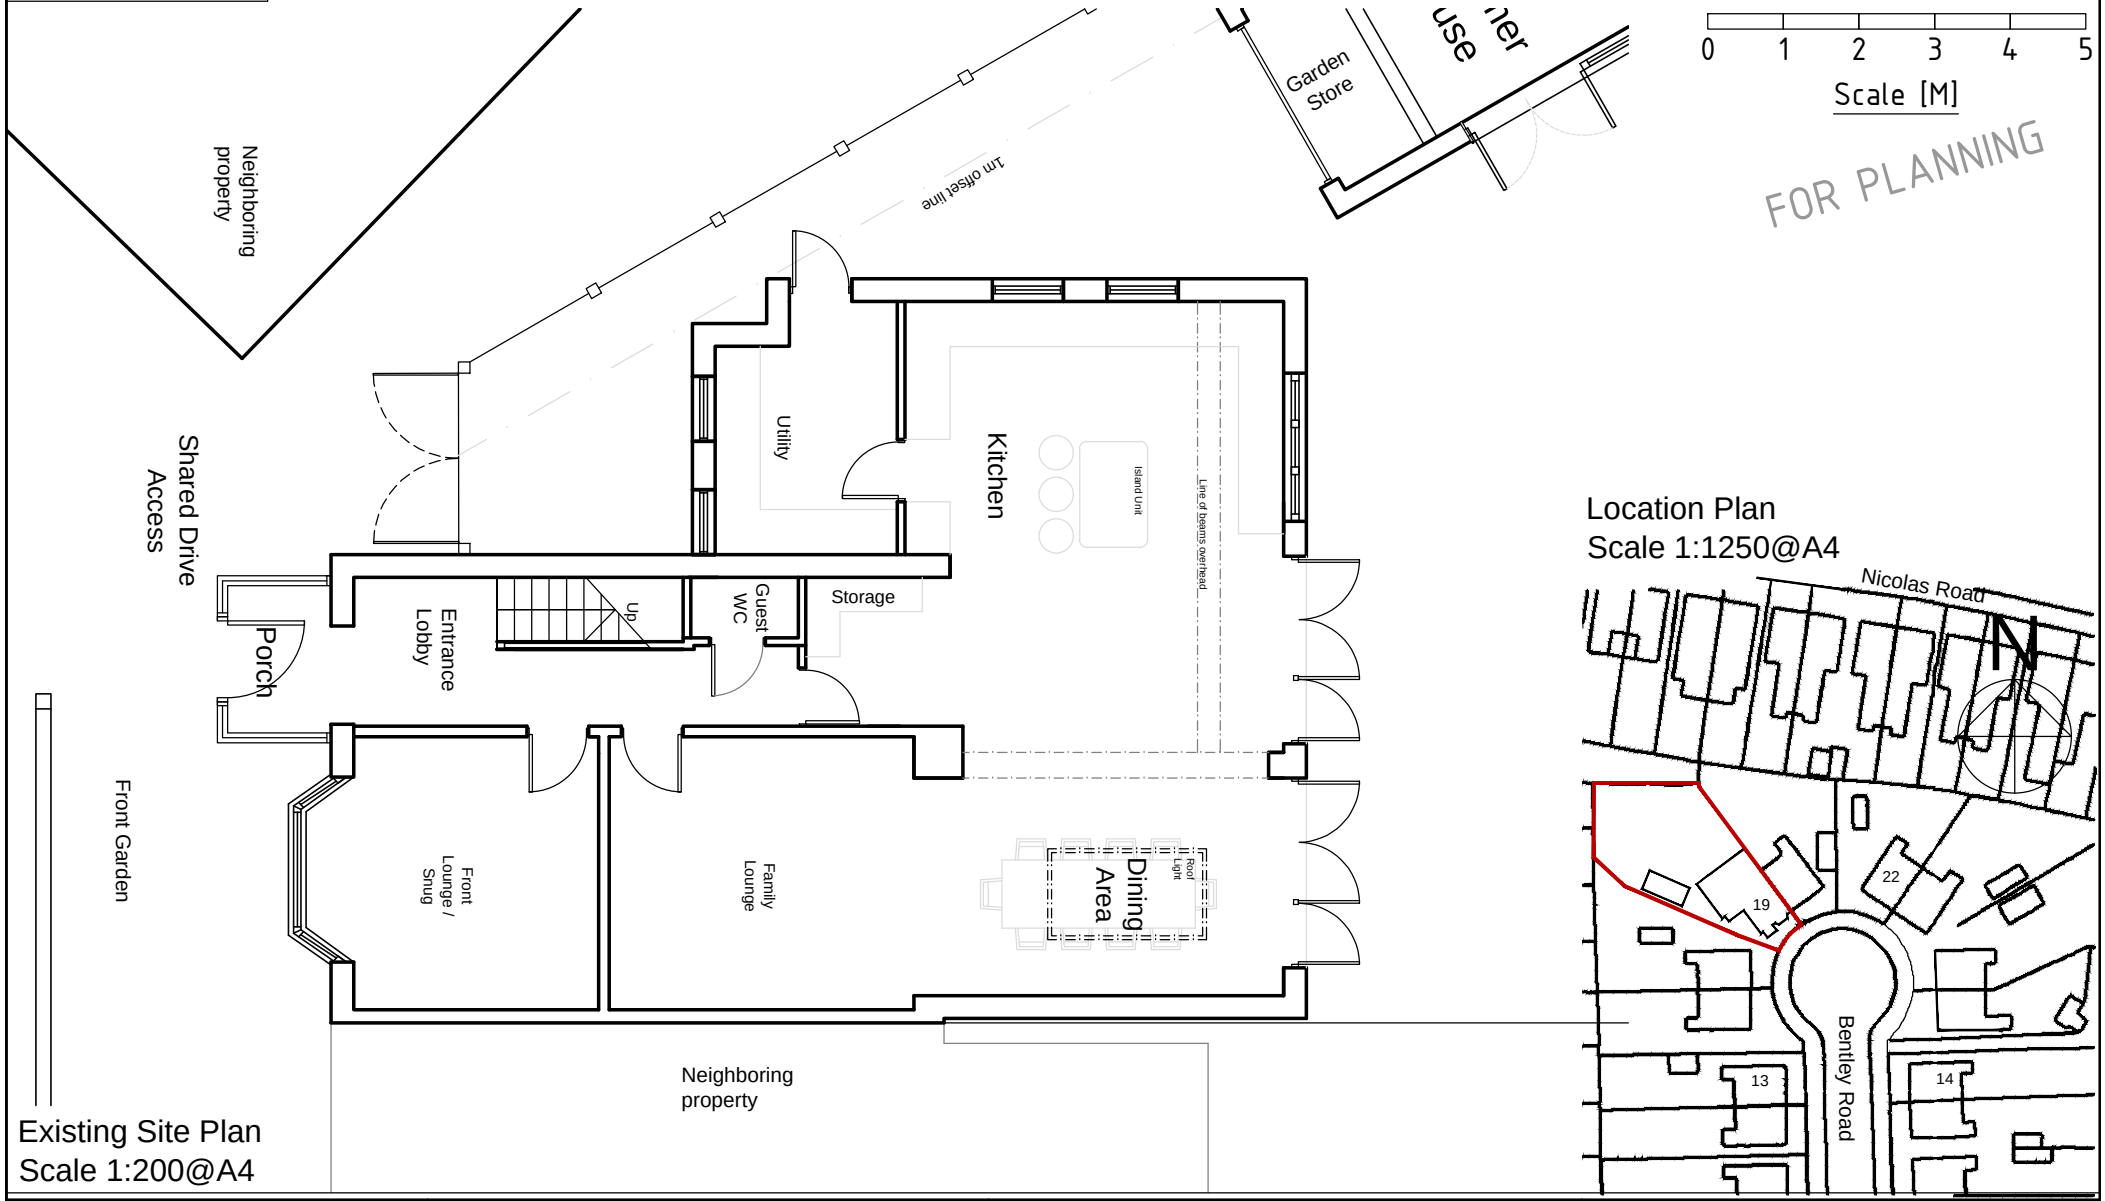

Existing Site Plan
Scale 1:200@A4

Location Plan
Scale 1:1250@A4

ZENDIUM
info@zendium-design.co.uk
t: 0161 980 7058
m: 07866 637563

NOTES
DO NOT SCALE FROM DRAWING.
DRAWING INDICATES DESIGN INTENT ONLY.
REPORT ANY DISCREPANCIES TO CLIENT / ZENDIUM DESIGN.
NOT TO BE USED FOR CONSTRUCTION UNLESS STATED SO.
TO BE READ IN CONJUCTION WITH OTHER DRAWINGS OR SPECIFICATION WHERE PROVIDED. Ⓒ Zendium Design 2014

CLIENT: Mrs A Rafiq	DRAWING DESCRIPTION: Existing Drawings		STATUS: PLANNING
PROJECT: 19 Bentley Road, Chorlton	SERIES: EX	DATE: 17-05-2017	SCALE: As Shown
SITE: AS ABOVE	DRAWING NUMBER: 2014-129 EX-01B		REVISION: B