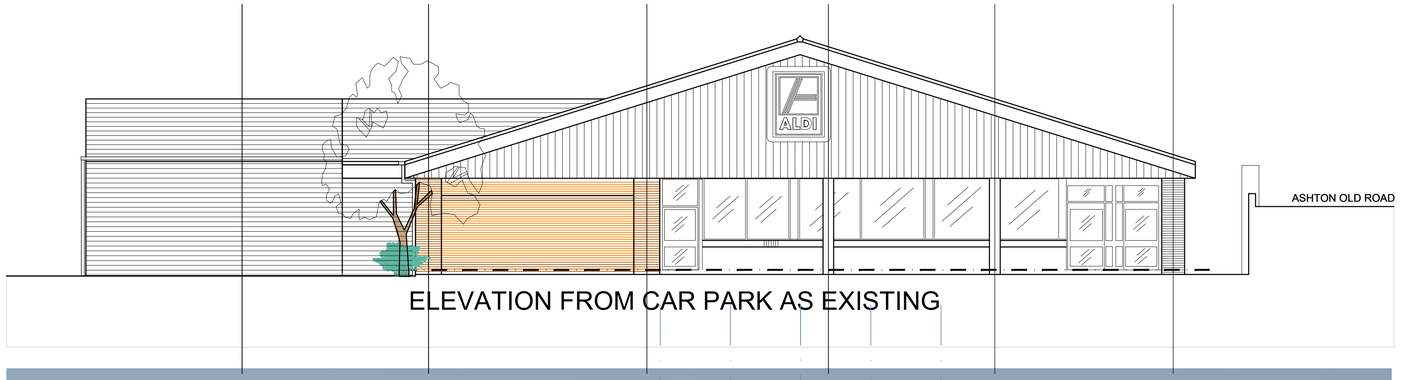

ELEVATION FROM CAR PARK AS EXISTING

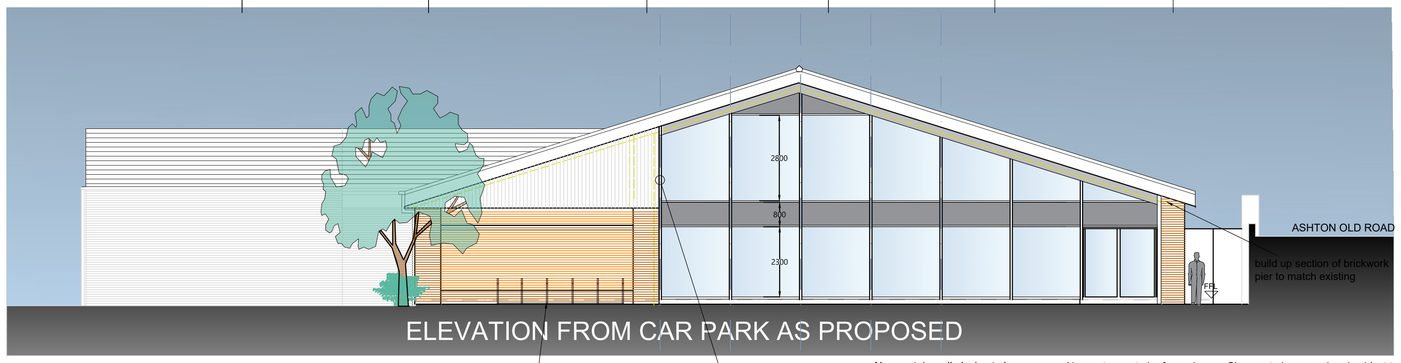

ELEVATION FROM CAR PARK AS PROPOSED

Broxap Sheffield cycle rack bolted through macadam. Colour anthracite Grey

Cladding cut back & new flashing installed as schedule

New curtain wall glazing to be installed to the front and elevation. Transom and mullion colour to be anthracite grey

New entrance to be formed within the curtain wall frame

Signage to be agreed and subject to separate advertisement consent

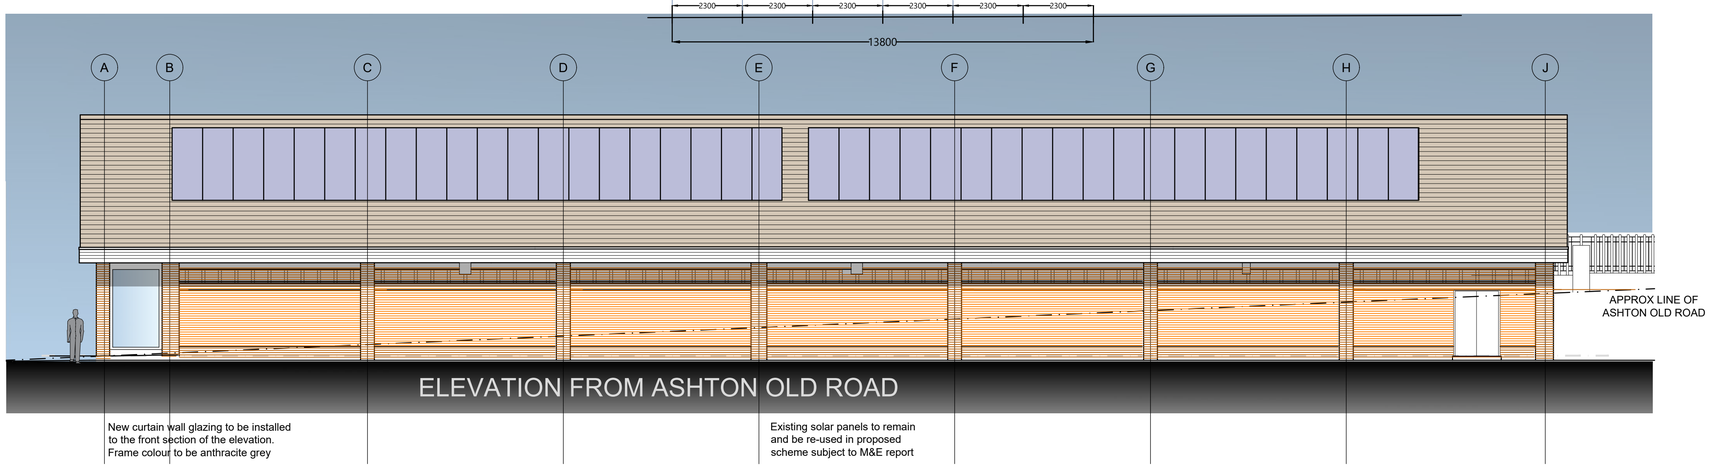

ELEVATION FROM ASHTON OLD ROAD

New curtain wall glazing to be installed to the front section of the elevation. Frame colour to be anthracite grey

Existing solar panels to remain and be re-used in proposed scheme subject to M&E report

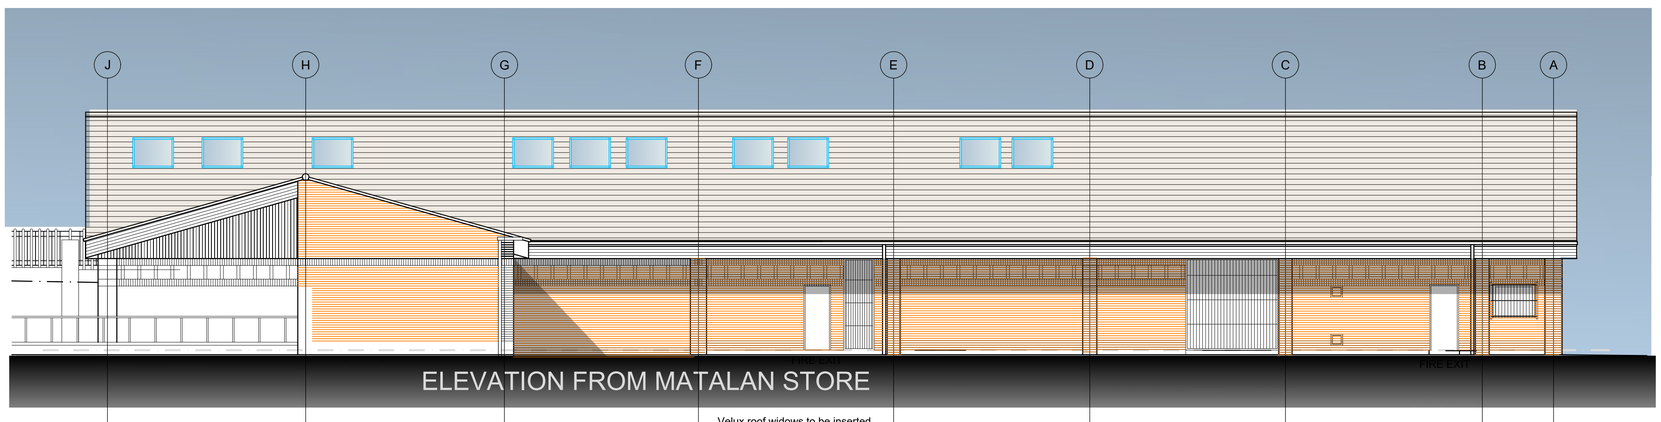

ELEVATION FROM MATALAN STORE

Velux roof widows to be inserted to provide natural daylight and ventilation. Final positions subject to Structural Engineers report



ELEVATION FROM CAR PARK (Glazing pattern as elevation)



ELEVATION FROM ASHTON OLD ROAD

Rev.	Date	Description	Initial
C	22-11-17	Cycle stand shown	JCG
B	11-17	Stall riser removed	JCG
A	31-10-17	Mullion arrangement altered	JCG

Project:

Proposed Refurbishment of Foodstore, Ashton Old Road

Drawing Title:

Proposed Elevations

Client:

Entwistle Group

Drawn:	Date:	Scale:	Sheet Size:
JCG	04/04/17	1:100	A3
Job No:	**Drawing No:**	**Revision:**	**Checked:**
3958	05	C	SDB

sdb
CHARTERED BUILDING SURVEYORS
Stephen D Buxton & Associates
www.sdbuxton.co.uk
admin@sdbuxton.co.uk
Tel : 0161 8391866
Reedham House
31 King Street West
Manchester M3 2PN