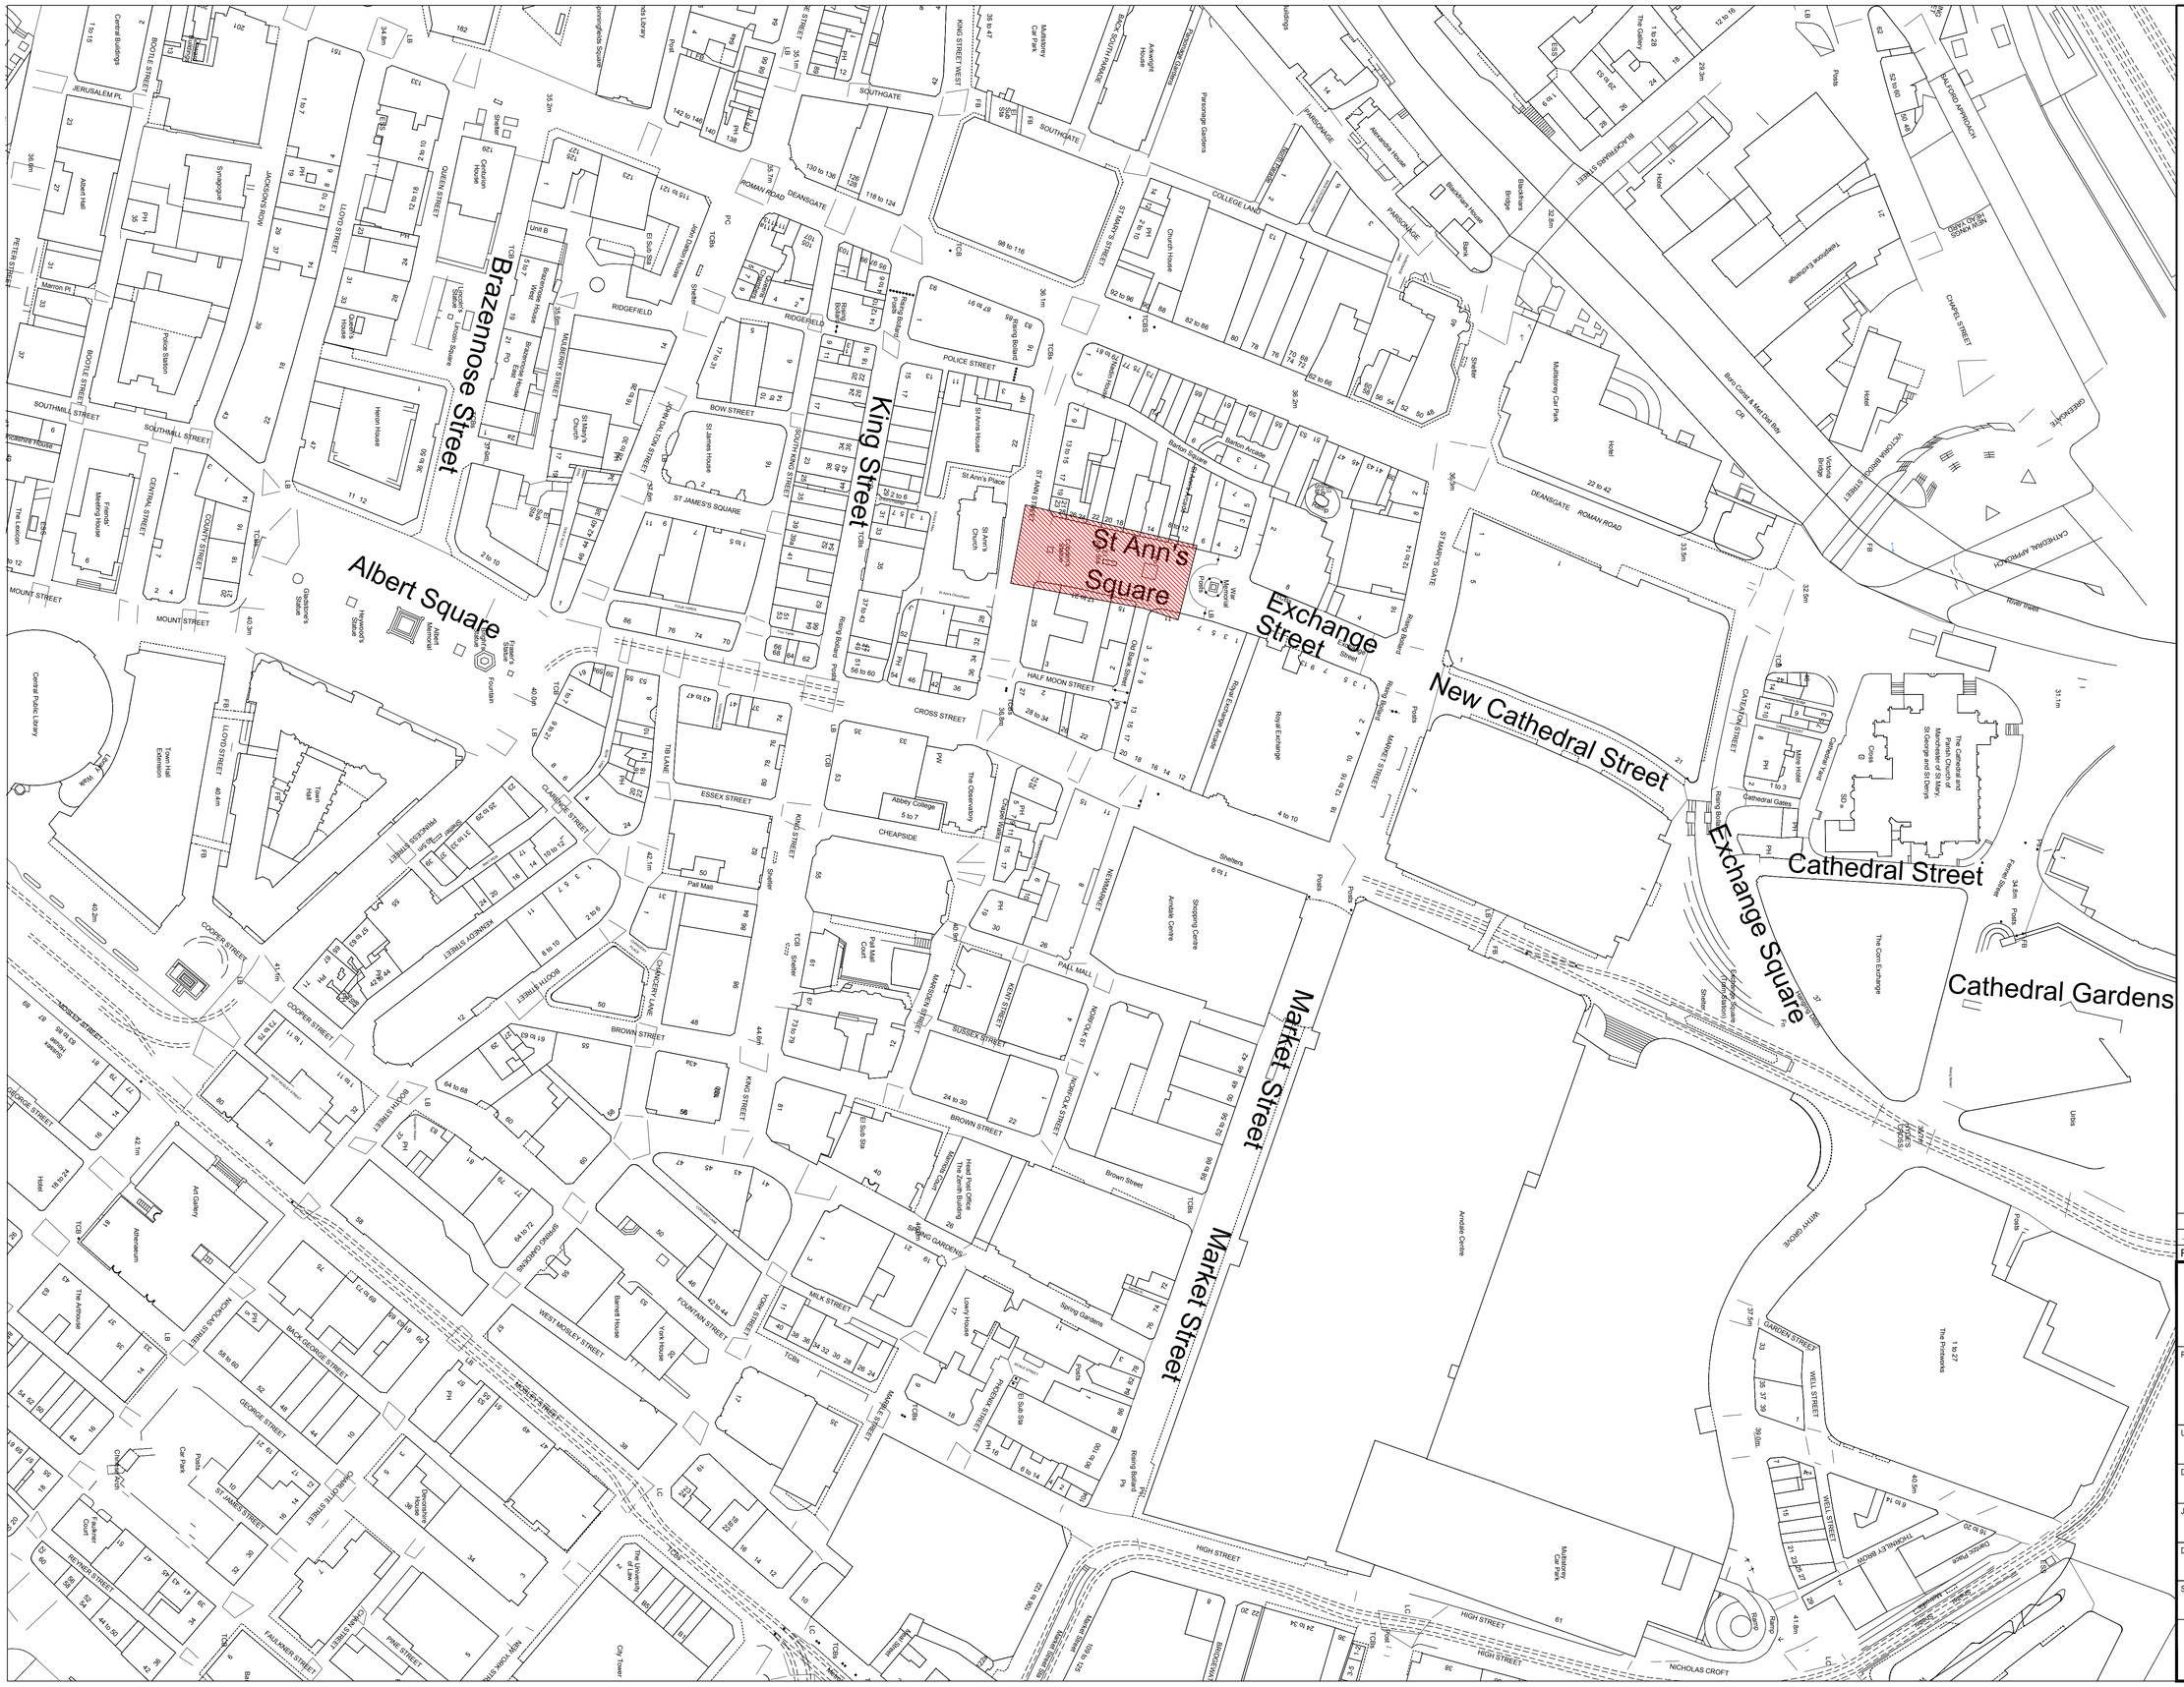

Rev	Description	Date

Capital Programmes & Property
Growth & Neighbourhood Directorate

Manchester City Council
PO Box 532 Town Hall
Manchester
M60 2LA

PROPERTY / JOB TITLE

Manchester Christmas Markets 2017
Planning Issue

UPRN

DRAWING TITLE

Location Plan - St Ann's Square Market

JOB NO.	DRAWING NO.
OT/44103	005
DATE	REVISION
August 2017	
SCALE @ A0 / A1	SCALE @ A3 / A4
1:1250 @ A1	1:2500 @ A3

MANCHESTER CITY COUNCIL