


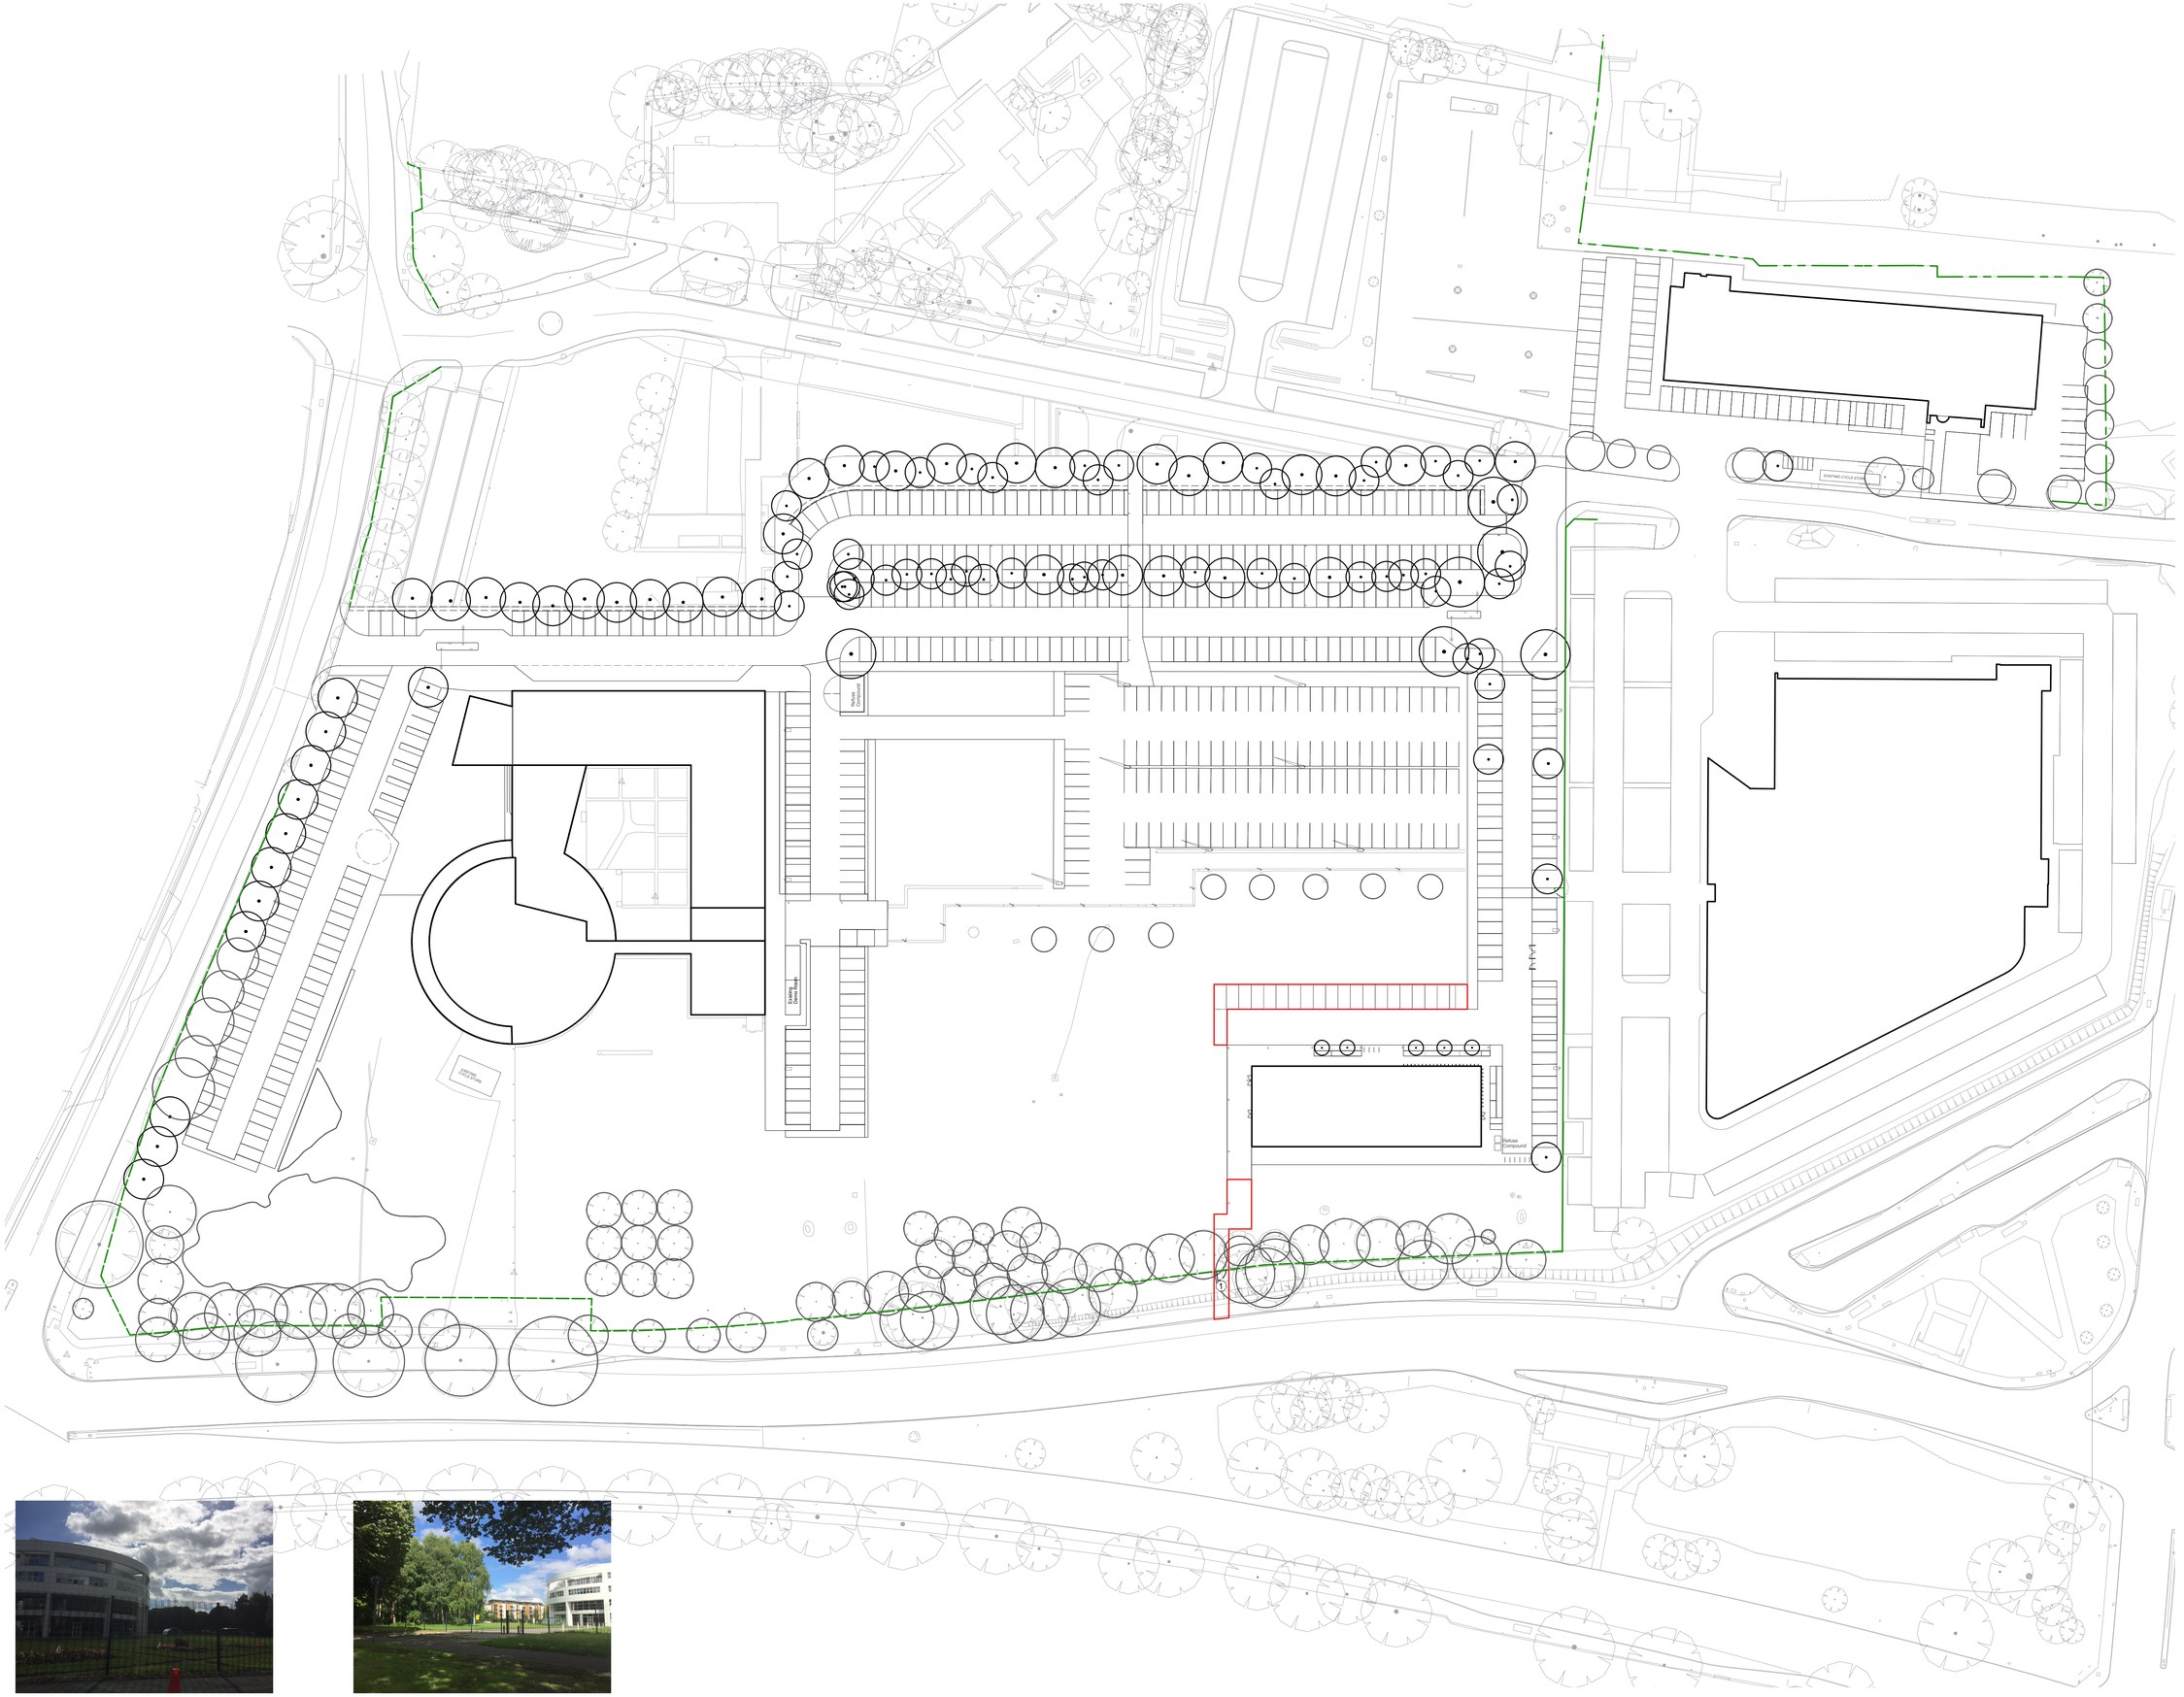




© THIS DRAWING IS COPYRIGHT PROTECTED AND MAY NOT BE REPRODUCED IN WHOLE OR PART WITHOUT WRITTEN AUTHORITY FROM THE OWNER.

**NOTE:**

1. Do not scale from this drawing. Always work to noted dimensions.
2. All dimensions are in millimetres unless otherwise stated.
3. All setting out, levels and dimensions to be agreed on site.
4. The dimensions of all materials must be checked on site before being laid out.
5. This drawing must be read with the relevant specification clauses and detail drawings.
6. Order of construction and setting out to be agreed on site.

0 5 10 15 20 25
Scale Bar (m)

KEY

PLANNING APPLICATION BOUNDARY

1 Proposed fob operated pedestrian access gate

Existing Weld Mesh Perimeter Fence 1.9m high.

| Issue | Date | Status | Drawn | Apprvd. |
|---|---|---|---|---|
| 01 | 31.10.17 | PLANNING | SAB | AM |
| 00 | 27.10.17 | PLANNING | SAB | AM |

**Planit Intelligent Environments LLP**

**E:** info@planit-ie.com **W:** planit-ie.com

**MANCHESTER**
2 Back Grafton St
Altrincham
WA14 1DY
T: 0161 928 9281

**LONDON**
18 Bowling Green Lane
London
EC1R 0BW
T: 0207 253 5678

**Client** Bruntwood

**Project** Bruntwood Phase 1
Princess Rd, West Didsbury

**Drg Title** Boundary Treatments
Amended Scheme

| Created on | Created by | Approved by |
|---|---|---|
| 26.10.16 | AM | EL |

| Scale | Size | Status |
|---|---|---|
| 1:600 | A1 | Planning |

**Drg No.** PL1414-P-203

**Issue** 01