PROPOSED GROUND FLOOR

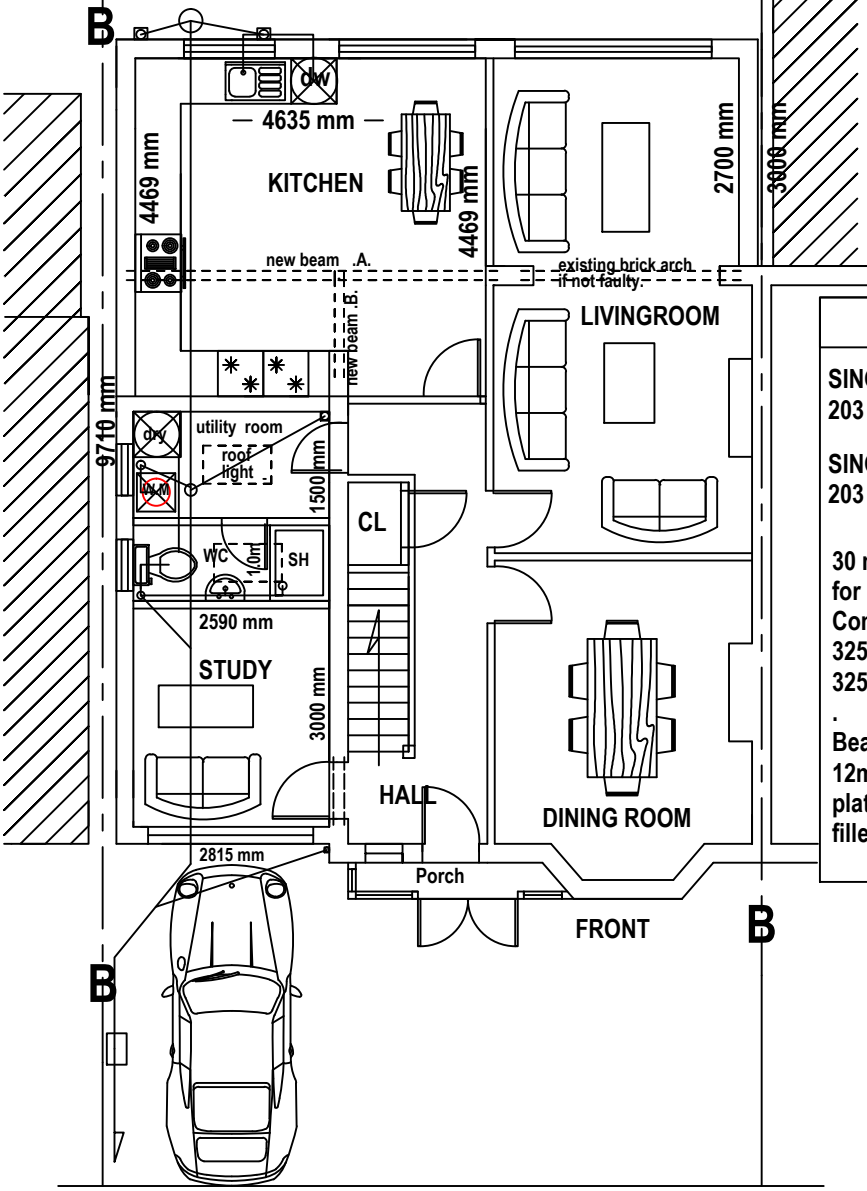

BEAM SCHEDULE

SINGLE BEAM .A.
203 x 203 x 60 kgs / m Col - Beam

SINGLE BEAM .B.
203 x 203 x 46 kgs / m RSJ

30 mm plasterboard & skim all beams for half hour fire resistance.
Concrete Padstone.....
325 L x 100 W x 225 D for beam .A.
325 L x 225 W x 225 D for beam .B.
.
Beam connections.....
12mm mild steel plate brackets & web plates and four M12 bolts per flange & fillet welded in situ.

J MORGAN PLANS
07850373274
anywhereplans@aol.co.uk

MRS ADEEBA AHMED

13 HEMBURY AVE,
BURNAGE,
MANCHESTER.
M19 1FH

PROPOSED GROUND FLOOR
REAR & SIDE EXTENSIONS
+ GARAGE CONVERSION
SCALE 1 : 100 @ A4
12 - NOV - 2017

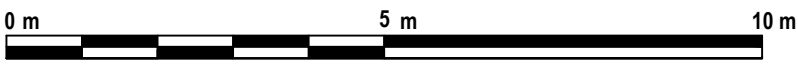

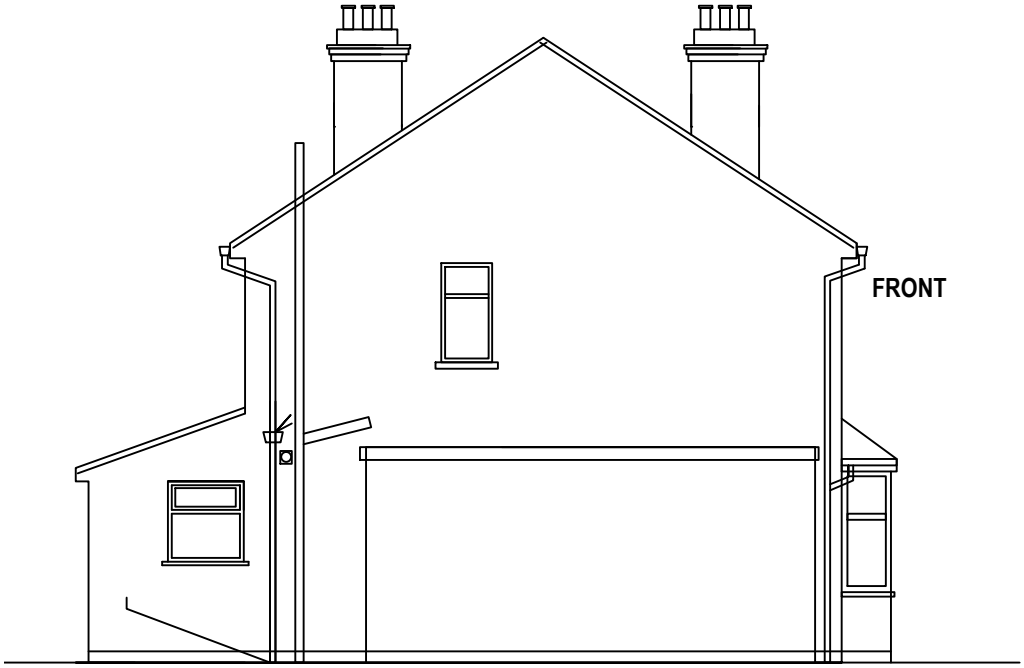

EXISTING SIDE

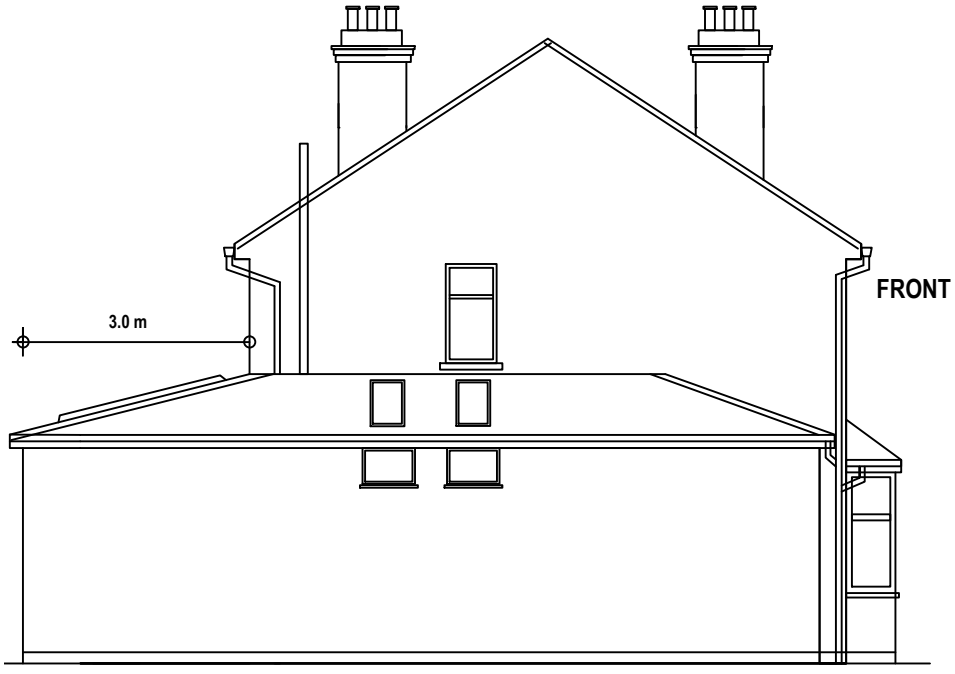

PROPOSED SIDE

J MORGAN PLANS
07850373274
anywhereplans@aol.co.uk

MRS ADEEBA AHMED

13 HEMBURY AVE,
BURNAGE,
MANCHESTER.
M19 1FH

PROPOSED GROUND FLOOR
REAR & SIDE EXTENSIONS
+ GARAGE CONVERSION
SCALE 1 : 100 @ A4
12 - NOV - 2017

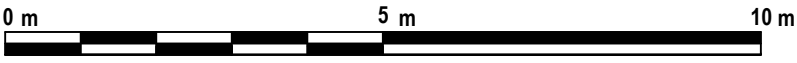



PROPOSED FRONT

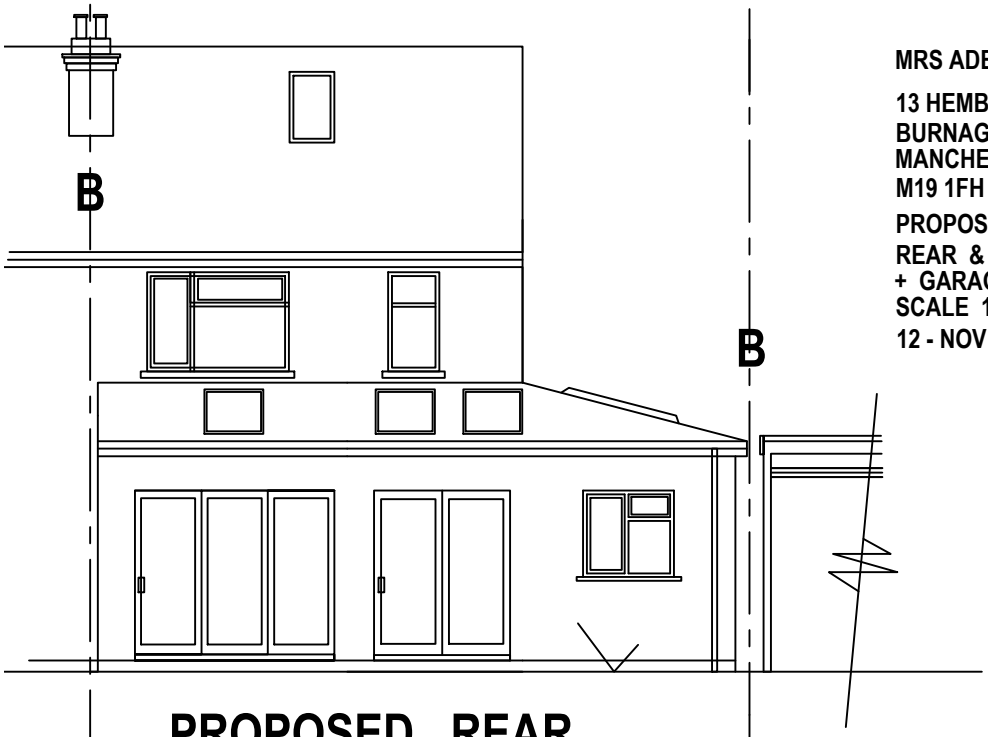

PROPOSED REAR

J MORGAN PLANS
07850373274
anywhereplans@aol.co.uk

MRS ADEEBA AHMED

13 HEMBURY AVE,
BURNAGE,
MANCHESTER.
M19 1FH

PROPOSED GROUND FLOOR
REAR & SIDE EXTENSIONS
+ GARAGE CONVERSION
SCALE 1 : 100 @ A4
12 - NOV - 2017

0 m 5 m 10 m

EXISTING GROUND FLOOR

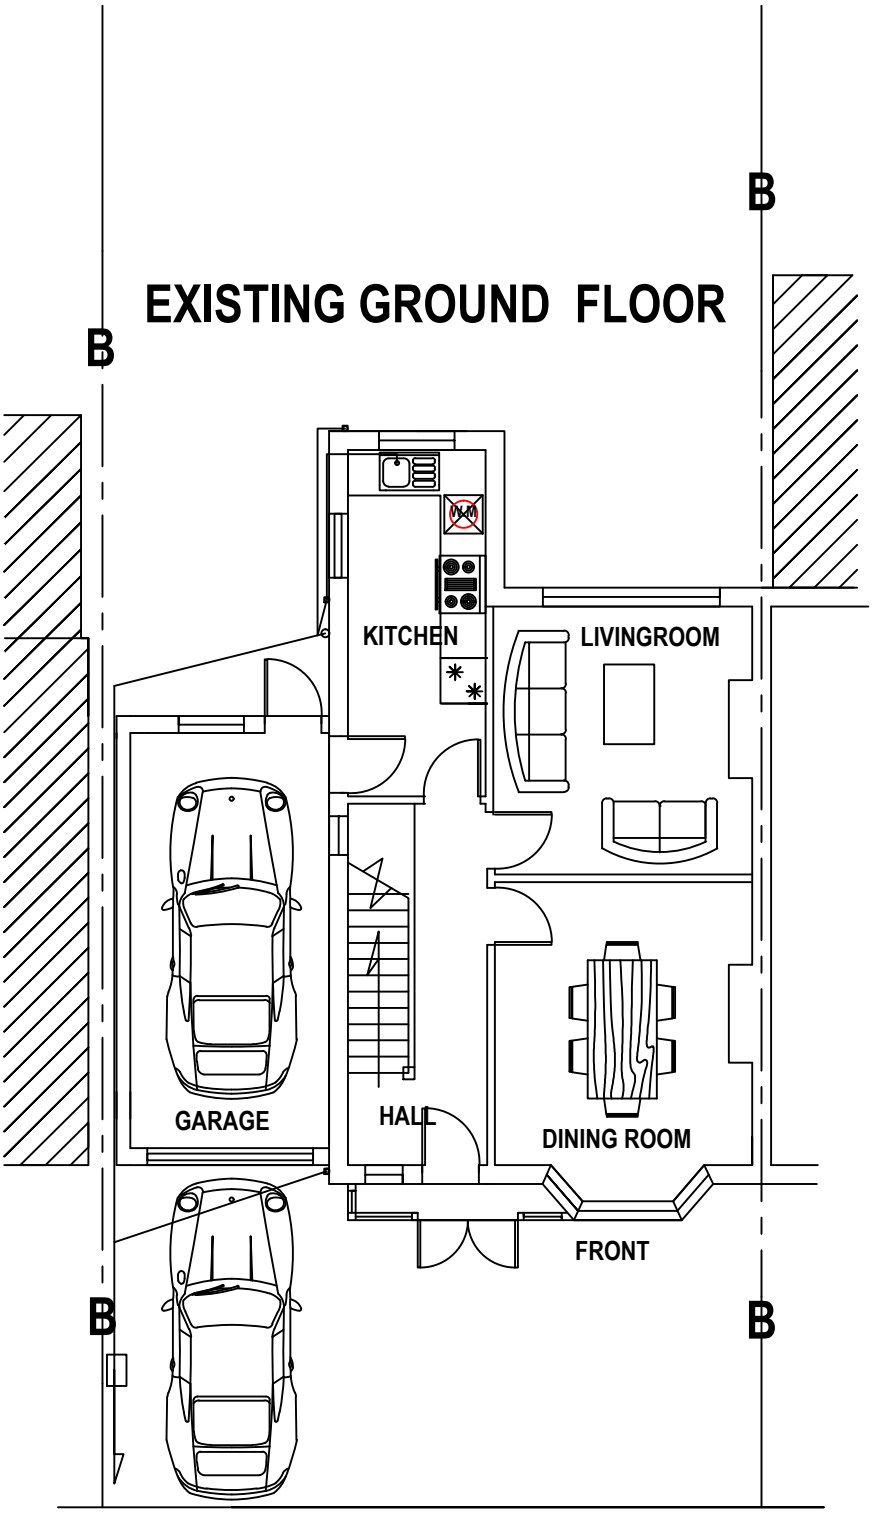

J MORGAN PLANS
07850373274
anywhereplans@aol.co.uk

MRS ADEEBA AHMED

13 HEMBURY AVE,
BURNAGE,
MANCHESTER.
M19 1FH

PROPOSED GROUND FLOOR
REAR & SIDE EXTENSIONS
+ GARAGE CONVERSION
SCALE 1 : 100 @ A4
02 - OCT - 2017

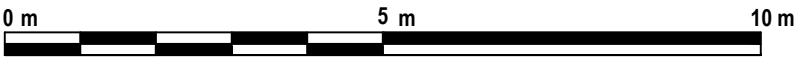



EXISTING FRONT

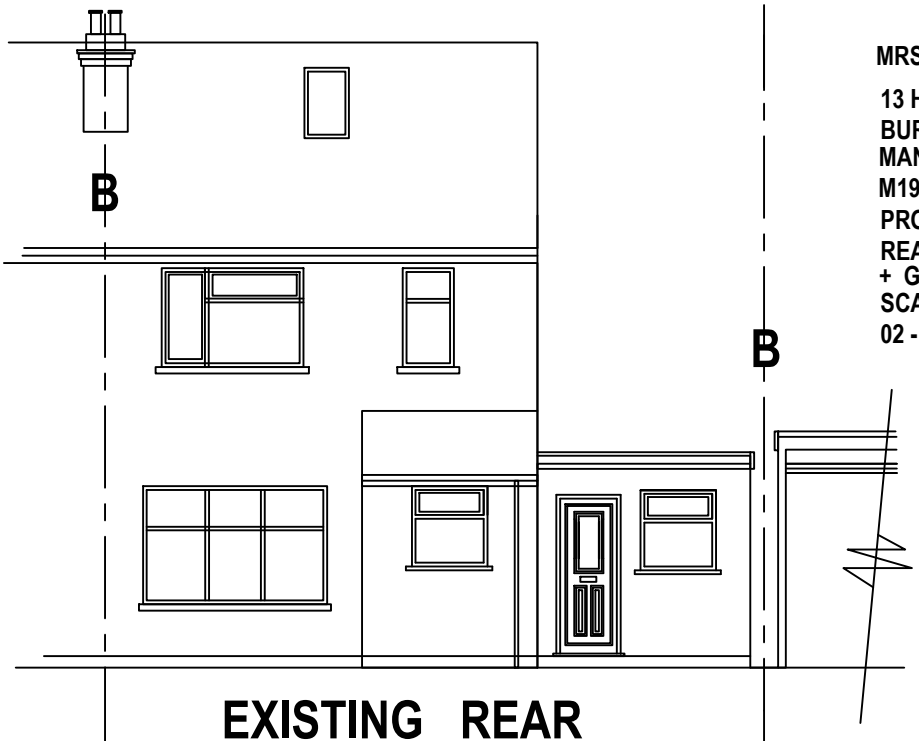

EXISTING REAR

J MORGAN PLANS
07850373274
anywhereplans@aol.co.uk

MRS ADEEBA AHMED

13 HEMBURY AVE,
BURNAGE,
MANCHESTER.
M19 1FH

PROPOSED GROUND FLOOR
REAR & SIDE EXTENSIONS
+ GARAGE CONVERSION
SCALE 1 : 100 @ A4
02 - OCT - 2017

