

PROPOSED SITE PLAN

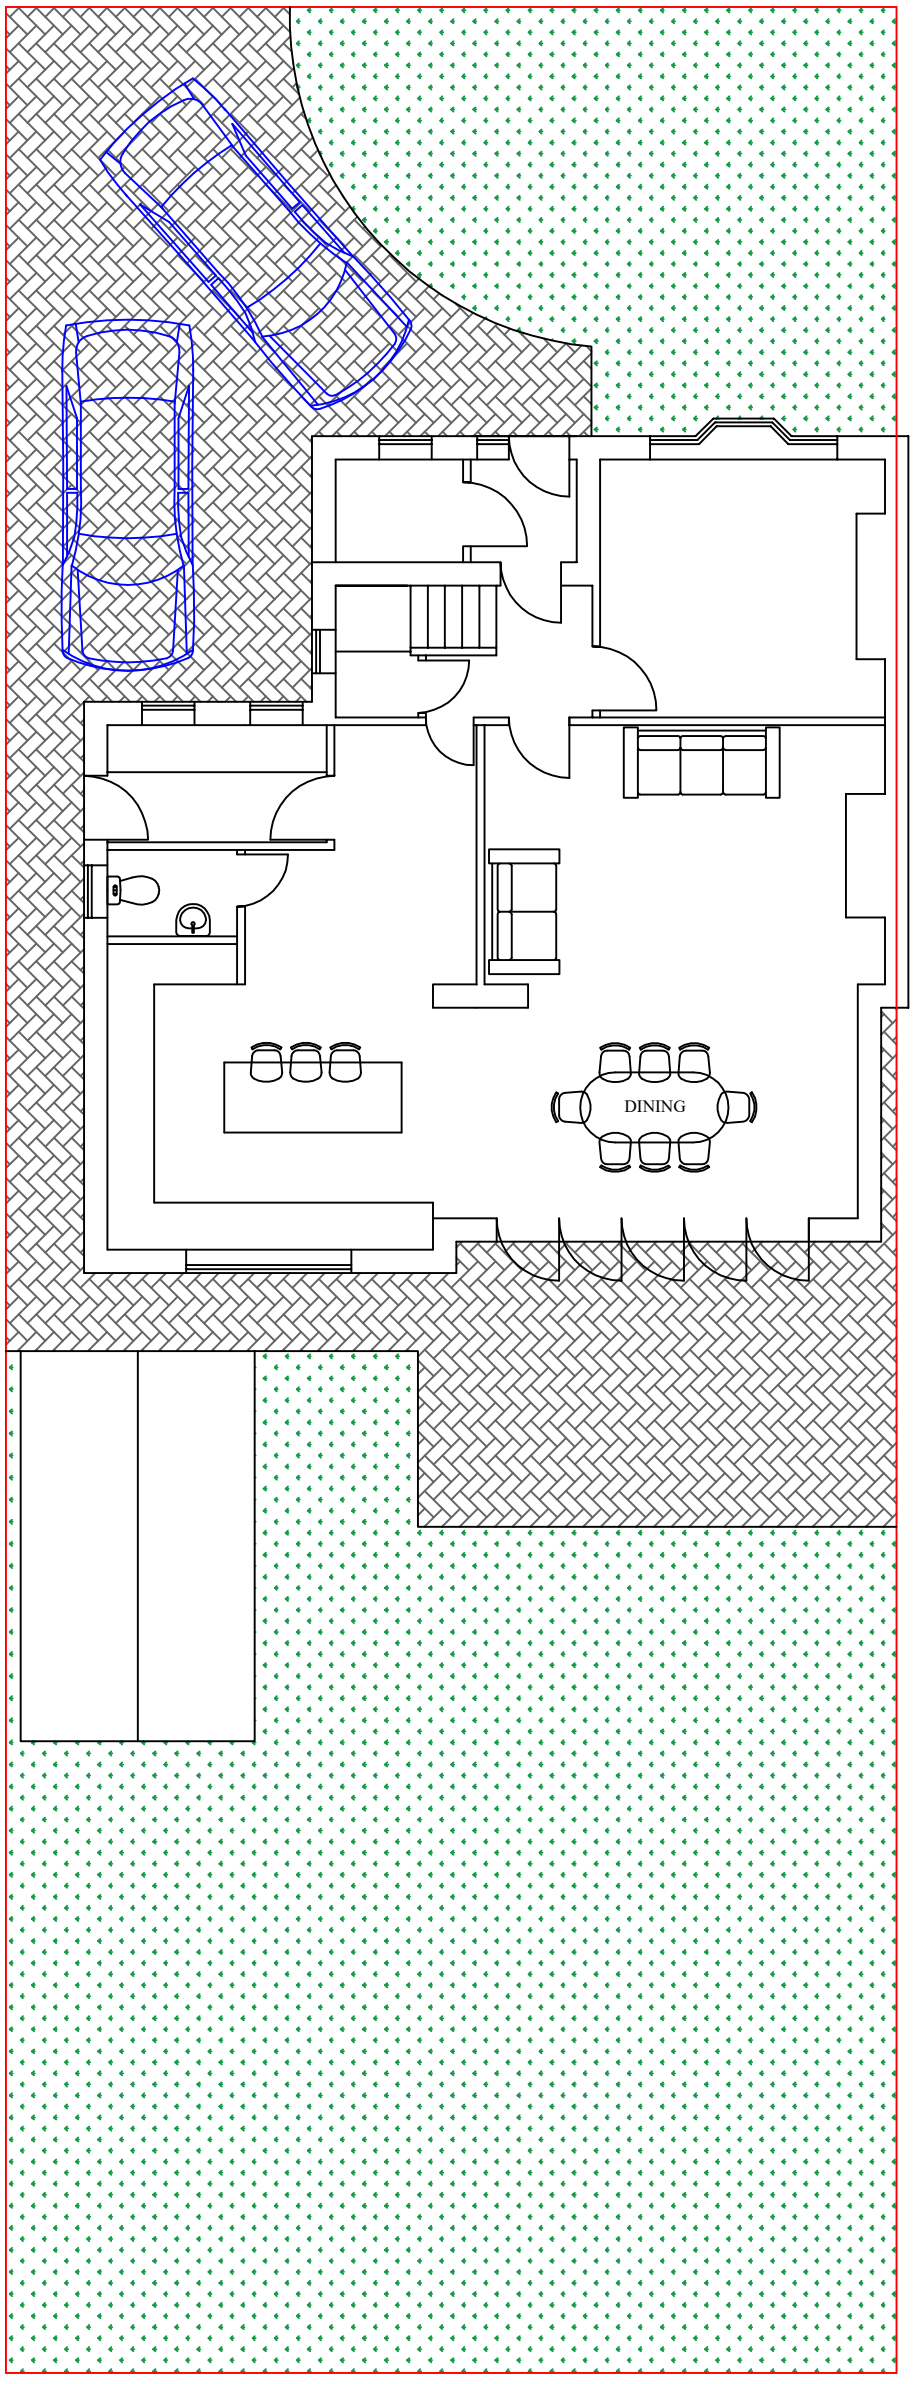

EXISTING SITE PLAN

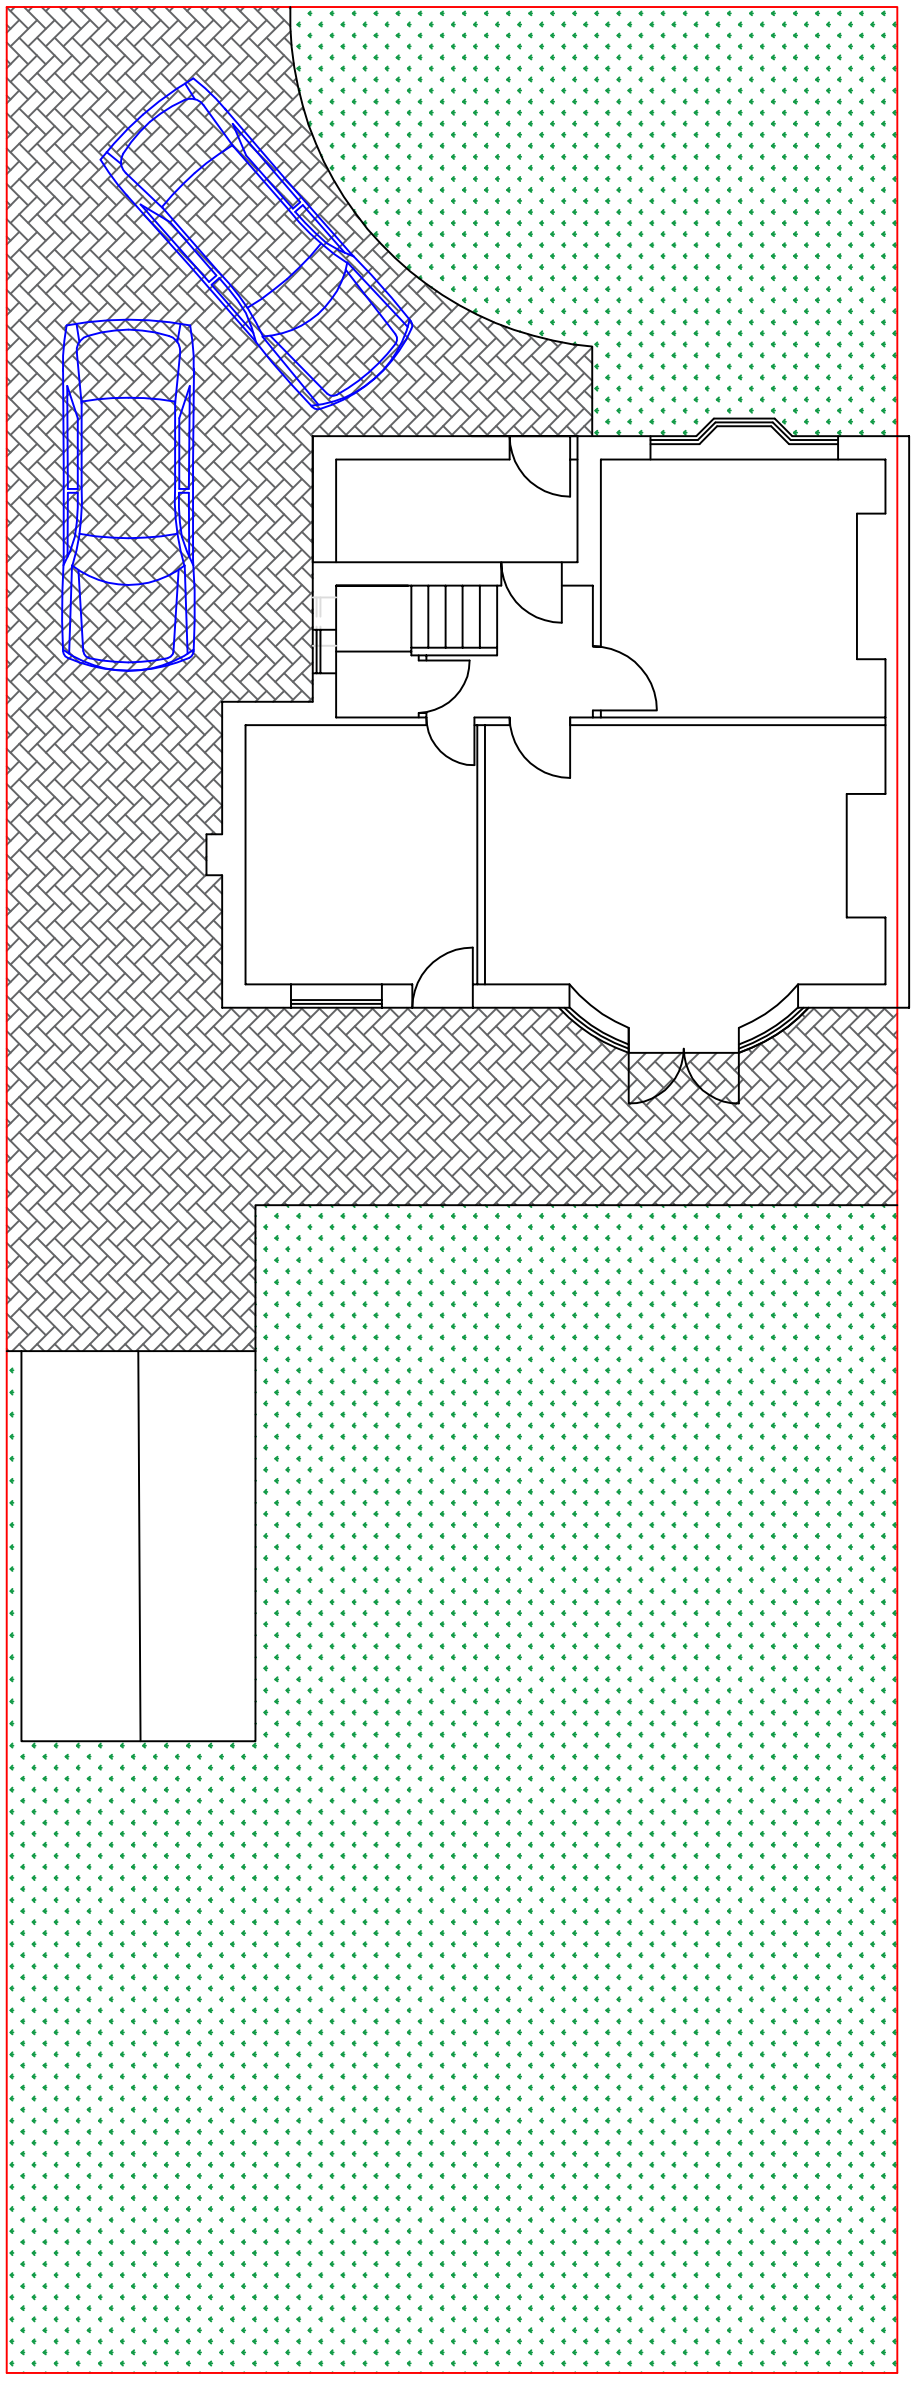

TITLE:- 26 PARRSWOOD AVE, DIDSBURY EXISTING & PROPOSED SITE PLANS	
SCALE 1: 100	DRG.NO. 052012/4
DATE NOV 2017	