
DRAWING NUMBER
2017-0316 SK-26

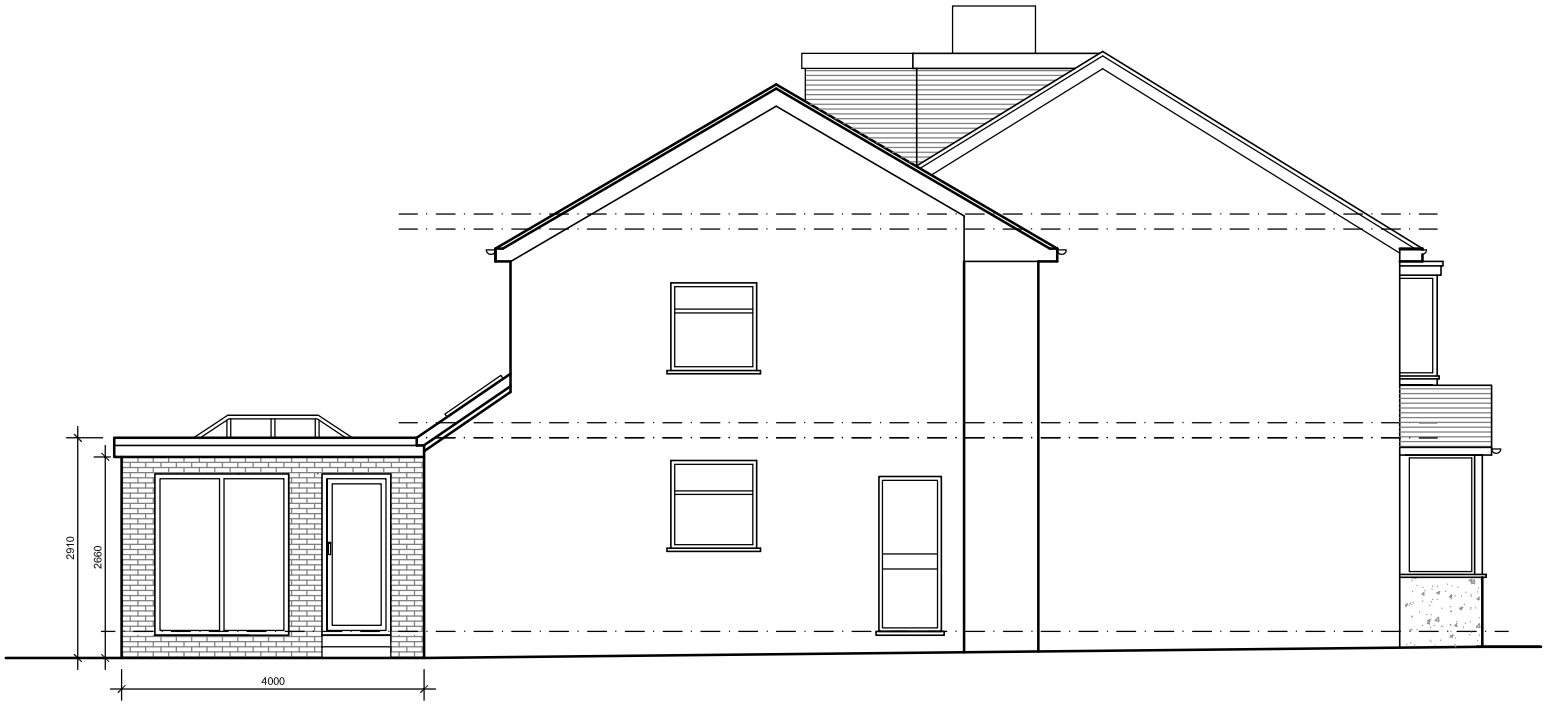

PROPOSED Side Elevation [SW]
SCALE 1:100@A4

DRAFT FOR DISCUSSION ONLY: PLANNING APPROVAL AWAITED

ZENDIUM
info@zendium-design.co.uk
m: 07866 637563

NOTES
DO NOT SCALE FROM DRAWING.
DRAWING INDICATES DESIGN INTENT ONLY.
REPORT ANY DISCREPANCIES TO CLIENT / ZENDIUM DESIGN.
NOT TO BE USED FOR CONSTRUCTION UNLESS STATED SO.
TO BE READ IN CONJUCTION WITH OTHER DRAWINGS OR SPECIFICATION WHERE PROVIDED. ©Zendium Design 2017

CLIENT: Mrs. Alya S		DRAWING DESCRIPTION: Proposed Elevations - Option 2	STATUS: DRAFT FOR APPROVAL
PROJECT: 19 Bentley Avenue, Chorlton	SERIES: SK	DATE: 30-09-2017	SCALE: As Shown
SITE: AS ABOVE		DRAWING NUMBER: 2017-0316 SK-26	REVISION: -