

PLANNING AND
BUILDING CONTROL
25 OCT 2017

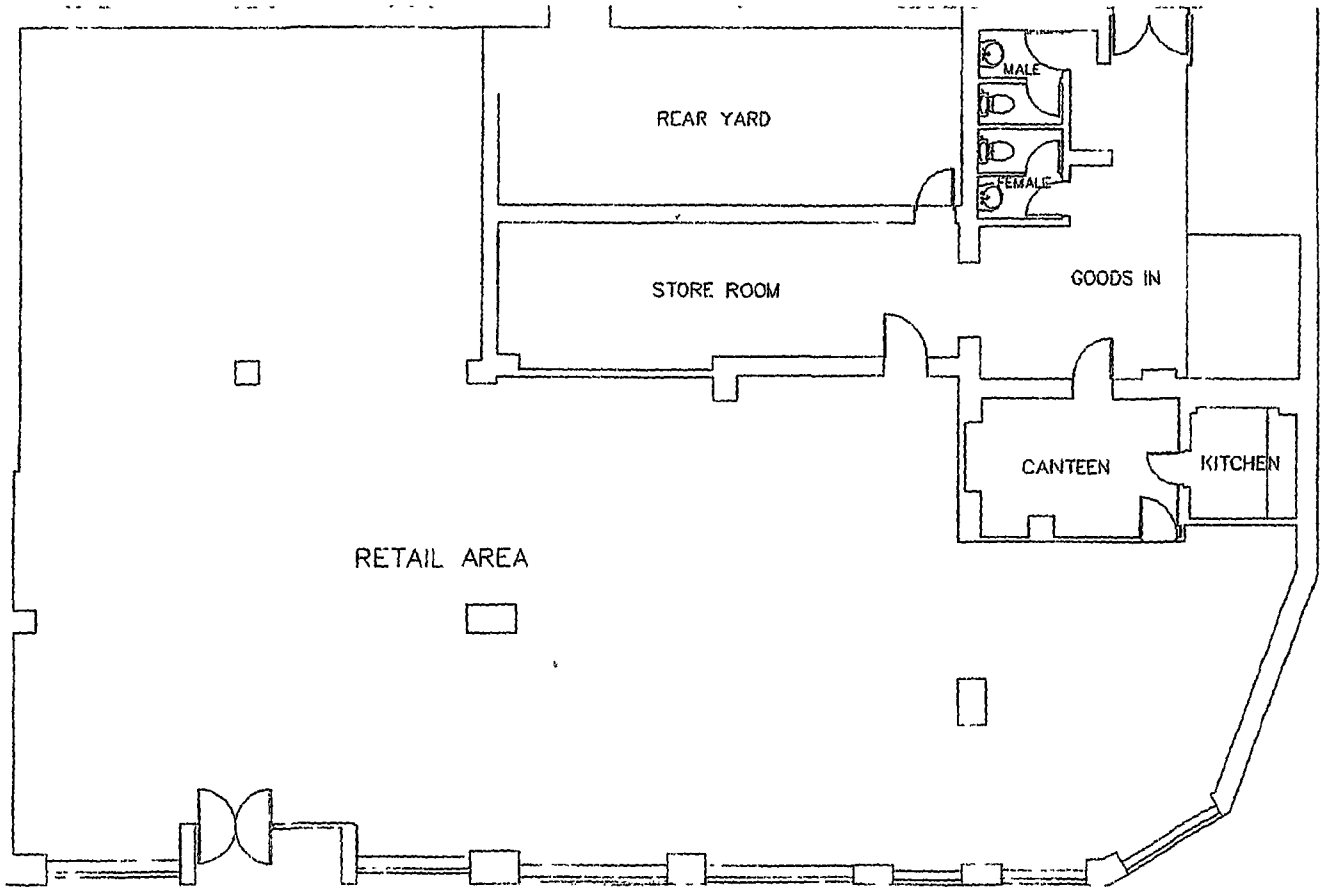

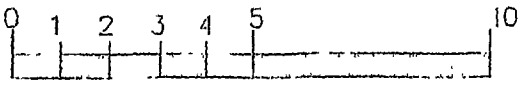

SCALE BAR (METERS)

Client: MR M KENNEDY

Project: LEASE OF PROPERTY AT 322-330 MOSTON LANE, MOSTON, MANCHESTER


SURVEY OF EXISTING

Date: NOVEMBER 2013 | Scale: 1 . 100

Drawing No: 529- 01 | Revision: | Drawn by: A A

ACKROYD & COMPANY
CHARTERED BUILDING SURVEYORS
Random Law Buston, Warkworth, Northumberland NE65 0YA
Telephone 01665 711931 Mobile 07930 485323
Email info@ackroydandco.co.uk

14

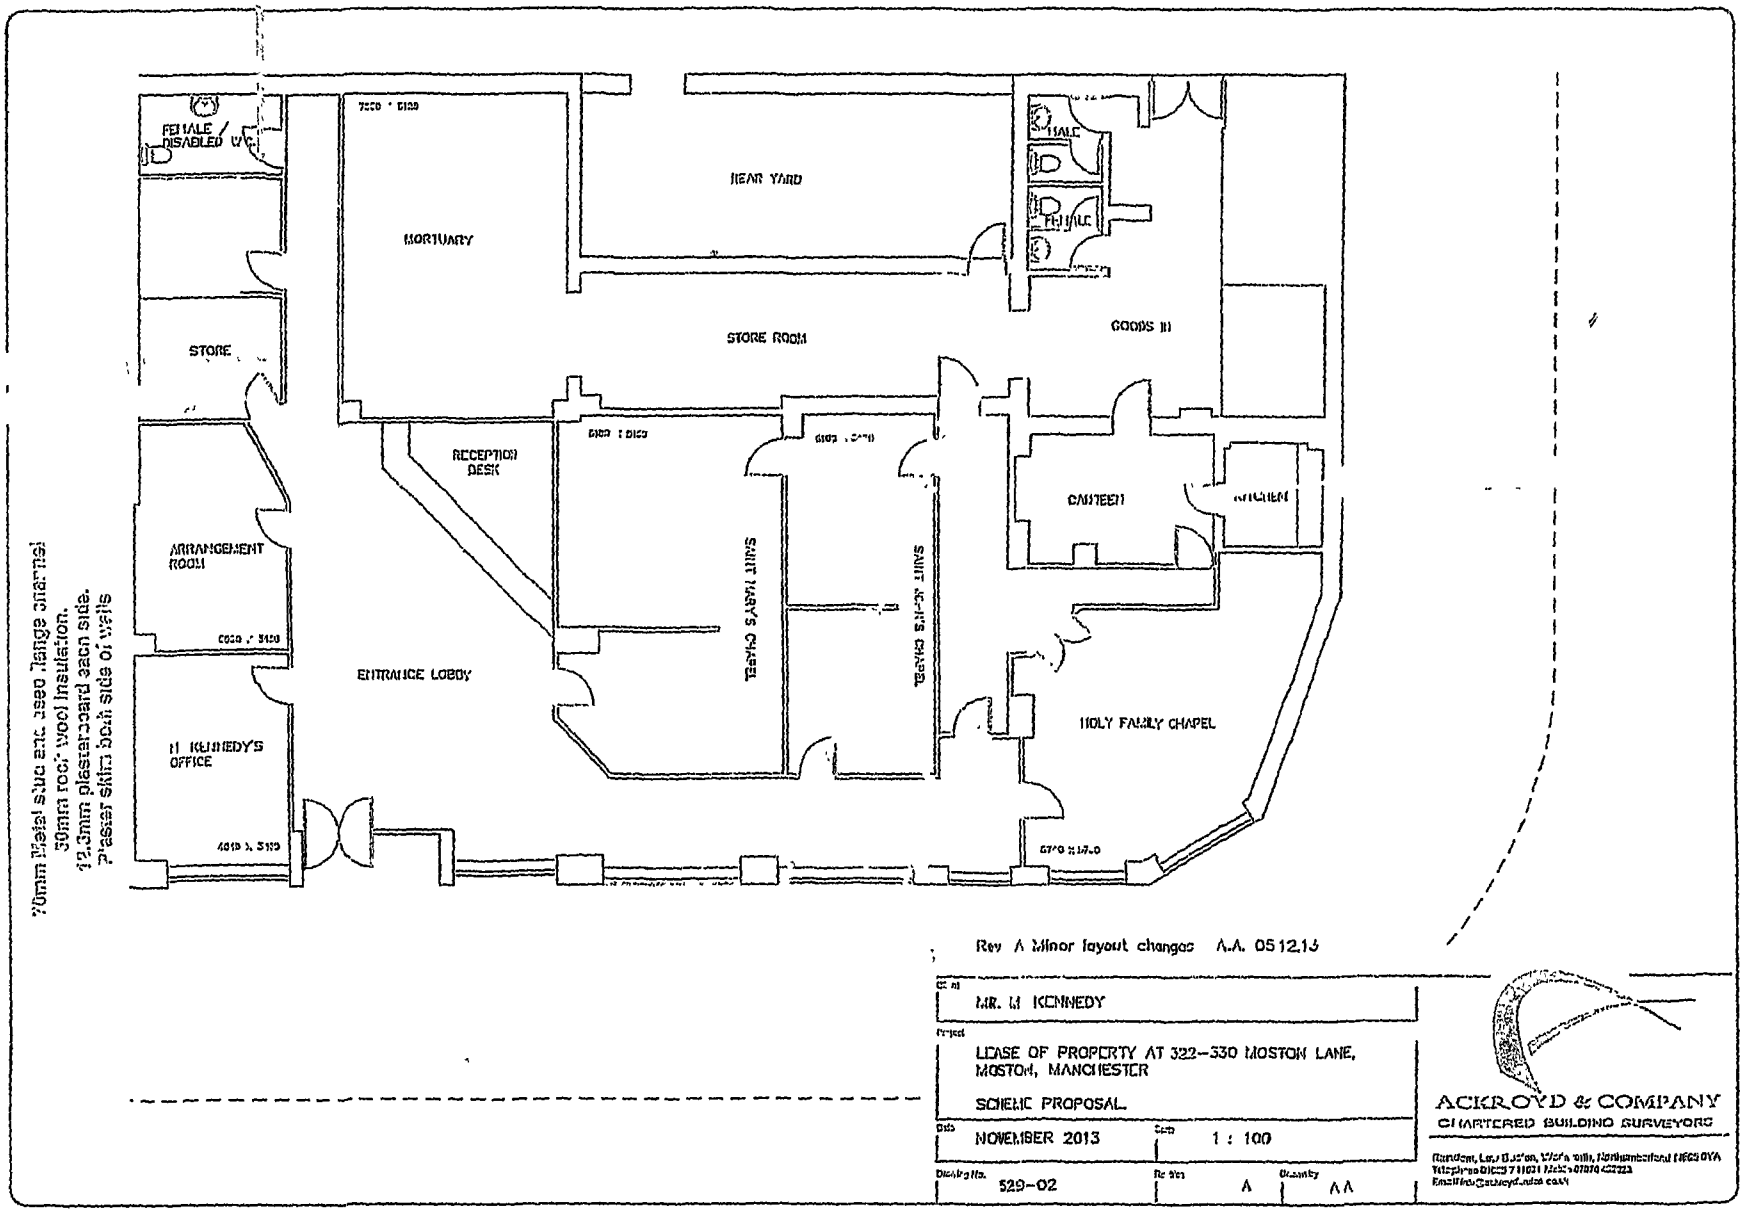

Rev A Minor layout changes A.A. 05.12.13

Client	MR. M KENNEDY
Project	LEASE OF PROPERTY AT 322–330 MOSTON LANE, MOSTON, MANCHESTER SCHEME PROPOSAL
Date	NOVEMBER 2013
Scale	1 : 100
Drawing No.	529–02
Revision	A
Drawn by	AA

ACKROYD & COMPANY
CHARTERED BUILDING SURVEYORS

Random, Lay Buxton, Wharfedale, Northumberland NE65 0YA
Telephone 01665 711021 Mobile 07974 422223
Email info@ackroyd.uk.com

13