

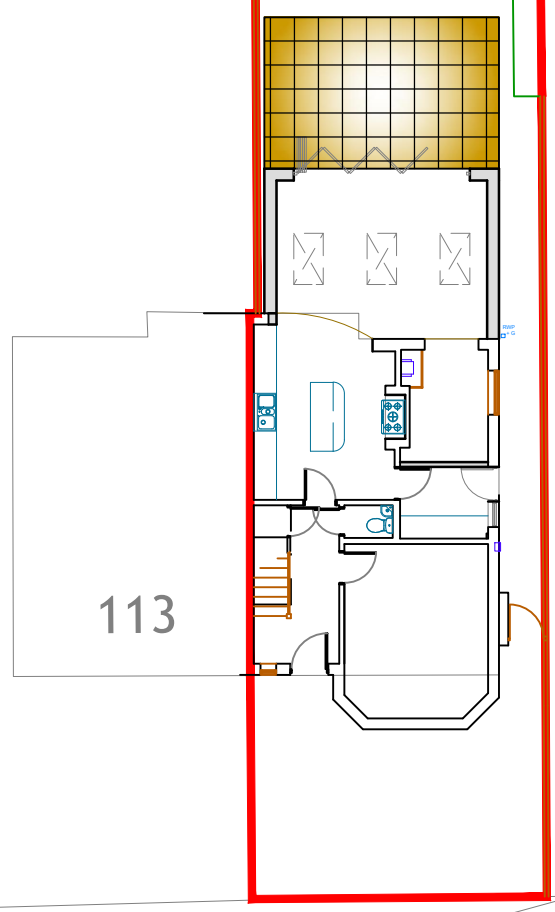

EDIFICE Building Consultants Limited
email: nick@edificebc.co.uk mobile: 07917125231
Architecture Project Management Consultancy

All levels and dimensions must be checked on site by contractor prior to commencement of works. Any variations must be reported to Edifice BC Ltd.
All information hereon in is the copyright of Edifice BC Ltd. Copying in full or in part is forbidden without the written permission from Edifice BC Ltd.

PROJECT	DRAWING TITLE	CLIENT			
Proposed Development at: 115 Atwood Road Didsbury Manchester	Proposed Site Plan Planning	Mr and Mrs Ward	DATE Oct '17 DRAWN BY NH SCALE 1:200@A3	DRAWING No 501-1.03	REV B