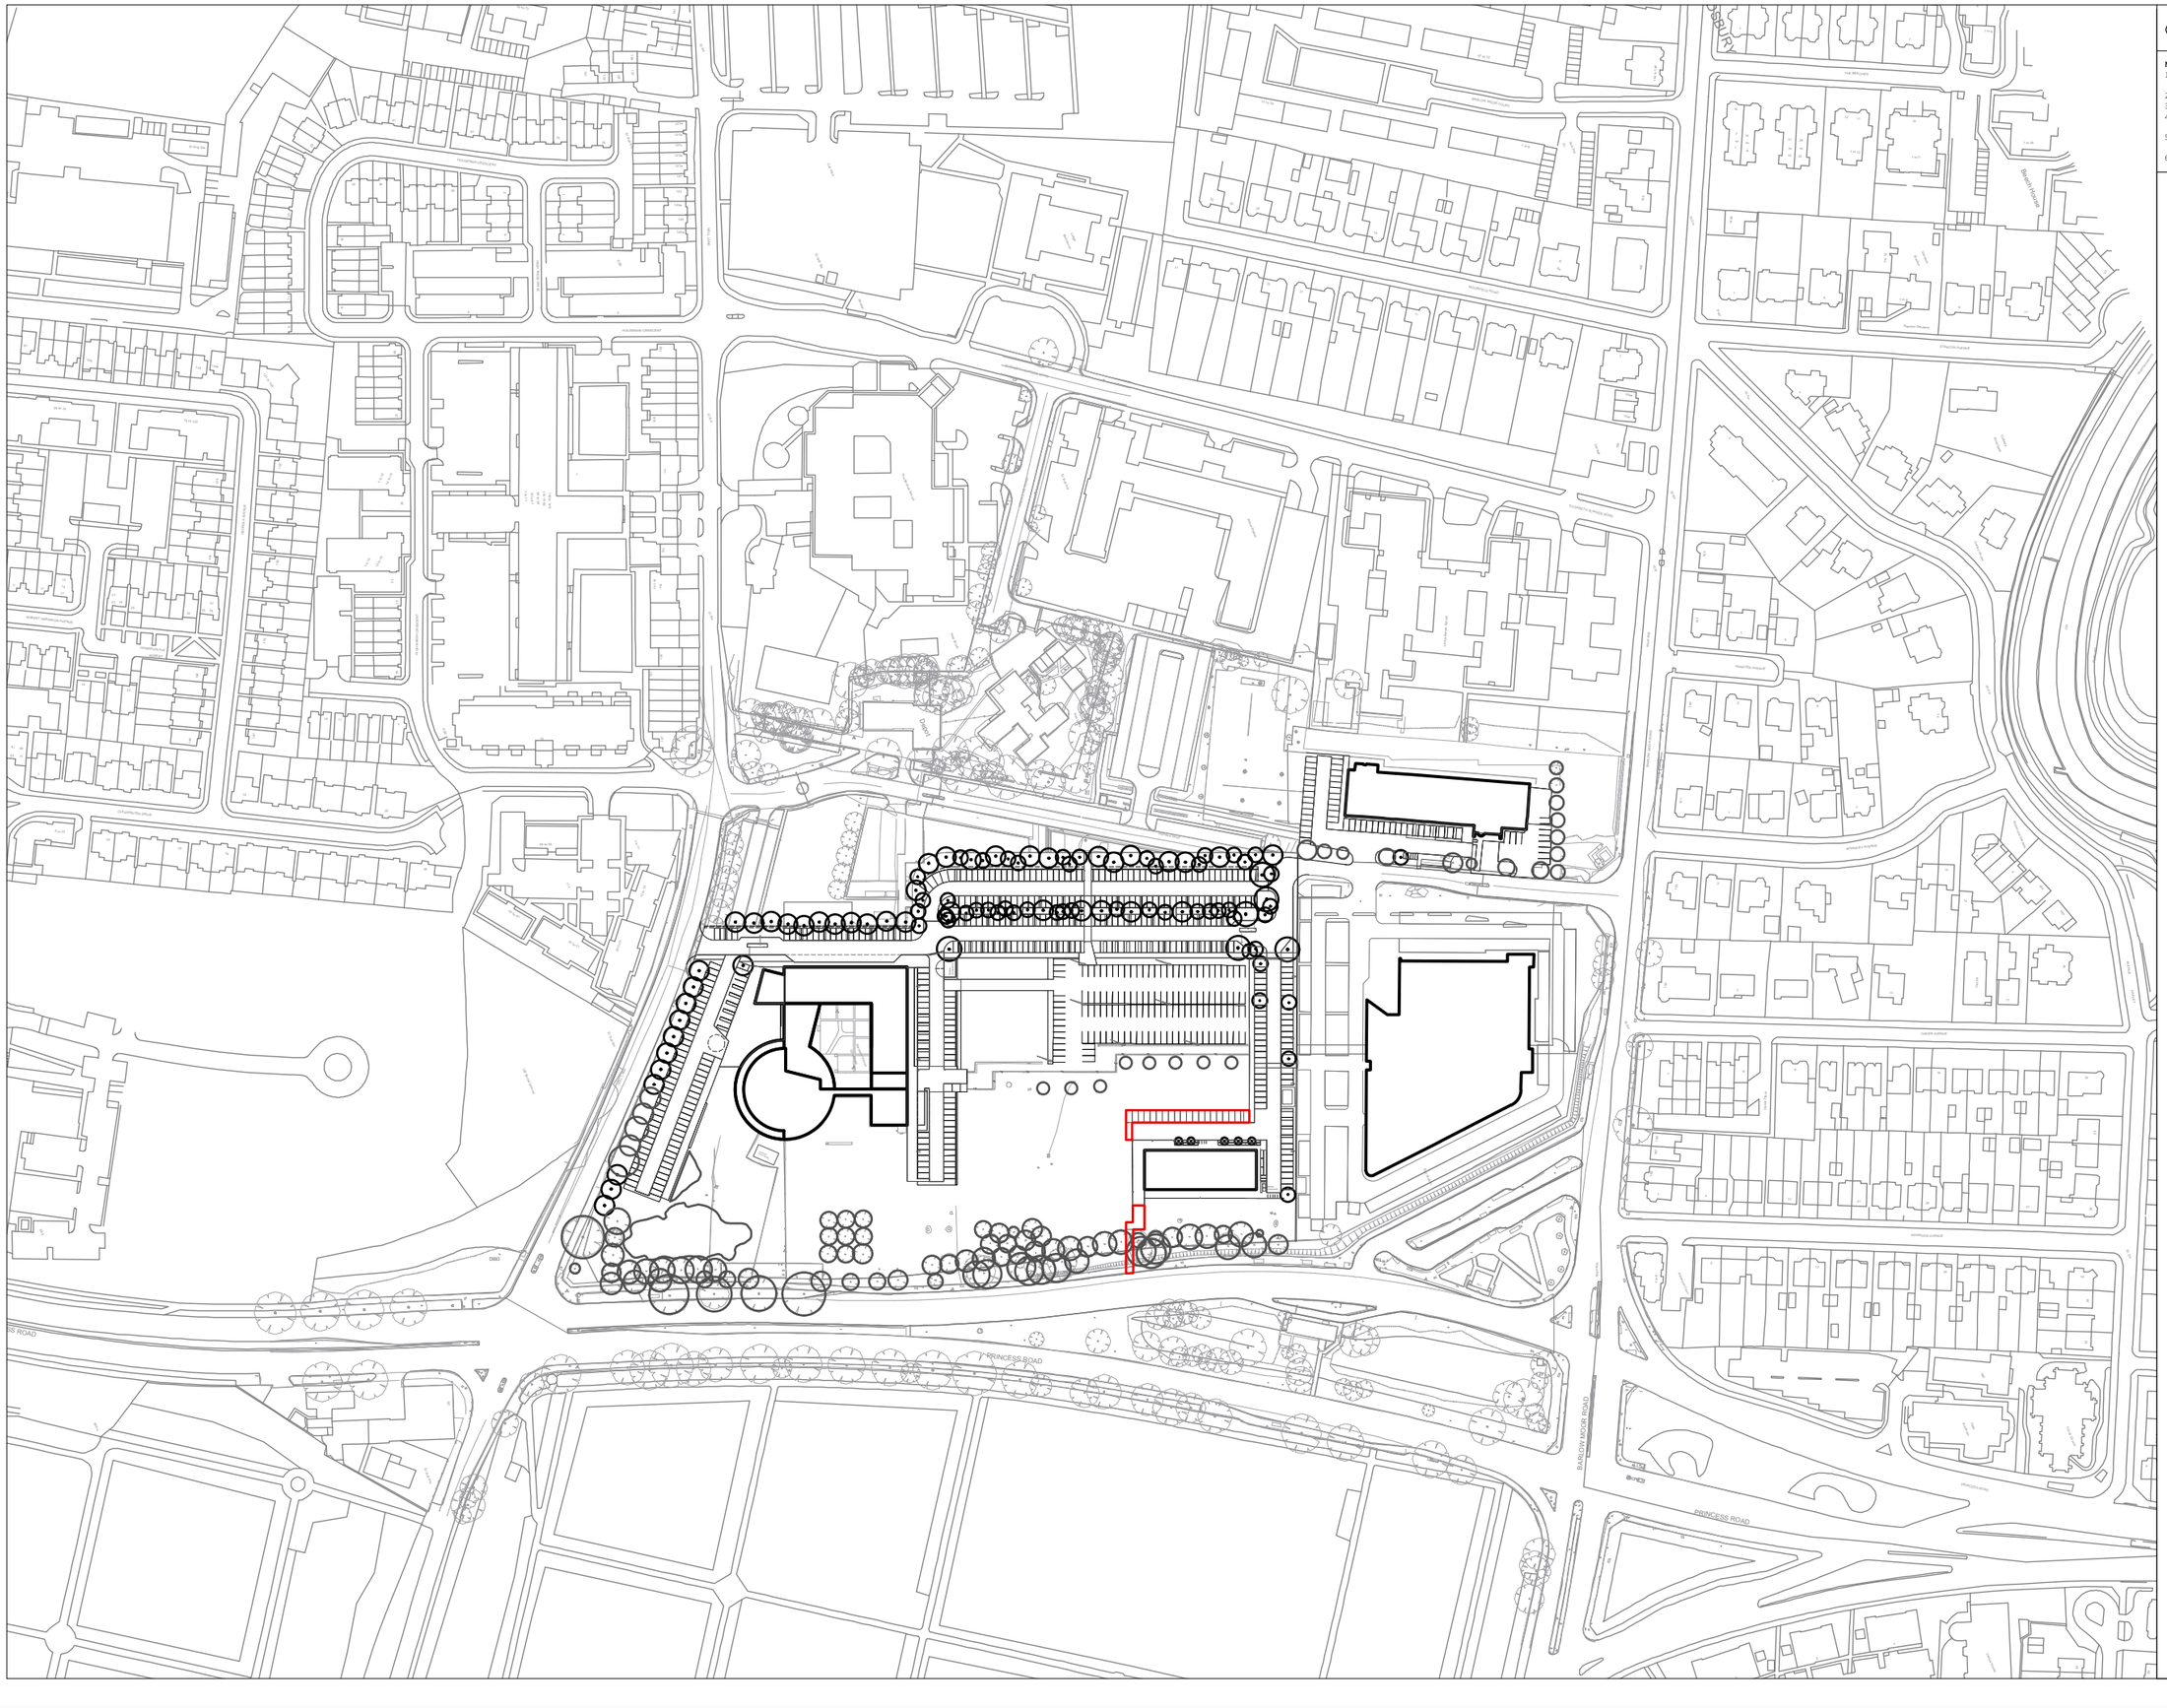


© THIS DRAWING IS COPYRIGHT PROTECTED AND MAY NOT BE REPRODUCED IN WHOLE OR PART WITHOUT WRITTEN AUTHORITY FROM THE OWNER.

NOTE:

1. Do not scale from this drawing. Always work to noted dimensions.
2. All dimensions are in millimetres unless otherwise stated.
3. All setting out, levels and dimensions to be agreed on site.
4. The dimensions of all materials must be checked on site before being laid out.
5. This drawing must be read with the relevant specification clauses and detail drawings.
6. Order of construction and setting out to be agreed on site.

Scale Bar (m)

KEY

PLANNING APPLICATION BOUNDARY

Issue	Date	Status	Drawn	Apprvd.
01	31.10.17	PLANNING	SAB	AM
00	27.10.17	PLANNING	SAB	AM

Planit Intelligent Environments LLP

E: info@planit-ie.com **W:** planit-ie.com

MANCHESTER
2 Back Grafton St
Altrincham
WA14 1DY
T: 0161 928 9281

LONDON
18 Bowling Green Lane
London
EC1R 0BW
T: 0207 253 5678

Client Bruntwood

Project Bruntwood Phase 1
Princess Rd, West Didsbury

Drg Title Redline Site Plan
Amended Scheme

Created on	Created by	Approved by
26.10.16	AM/AC/MS	EL

Scale	Size	Status
1:2500	A3	Planning

Drg No. PL1414-P-200

Issue 01

© Planit Intelligent Environments LLP