

PROPOSED ELEVATION A
Scale 1:100 @ A1

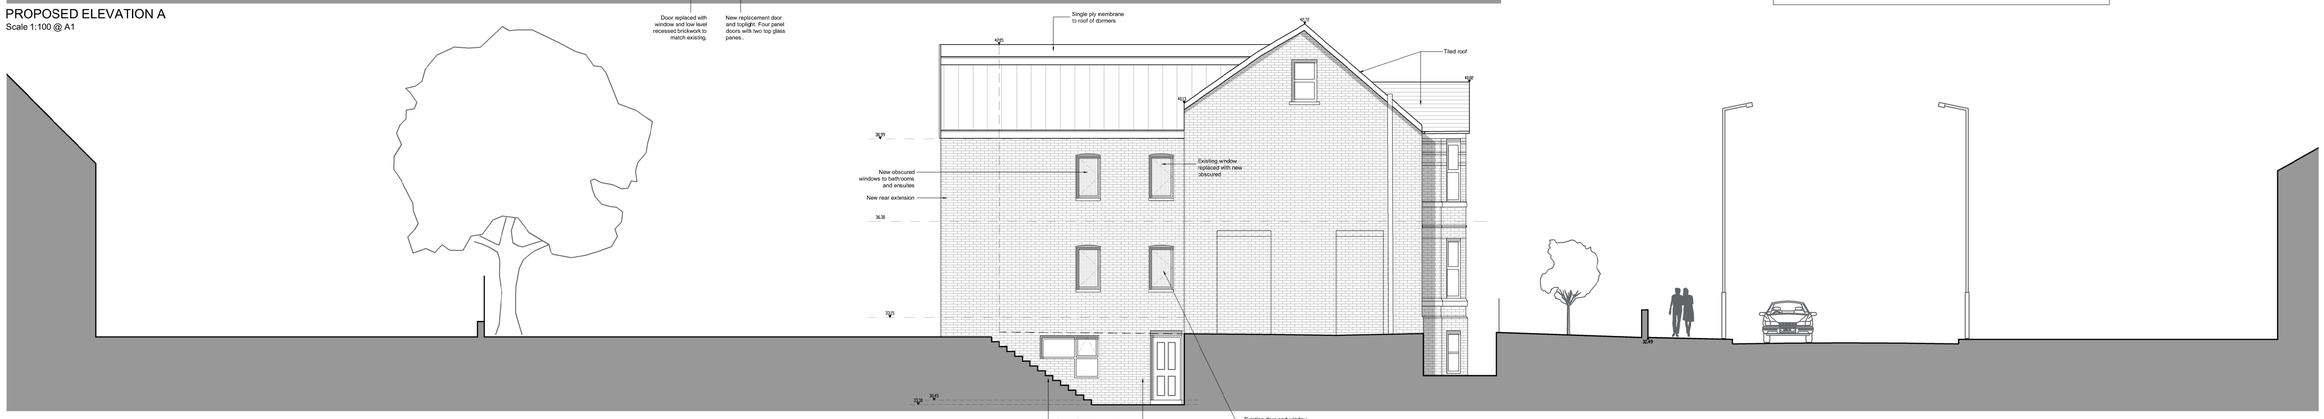

PROPOSED ELEVATION B
Scale 1:100 @ A1

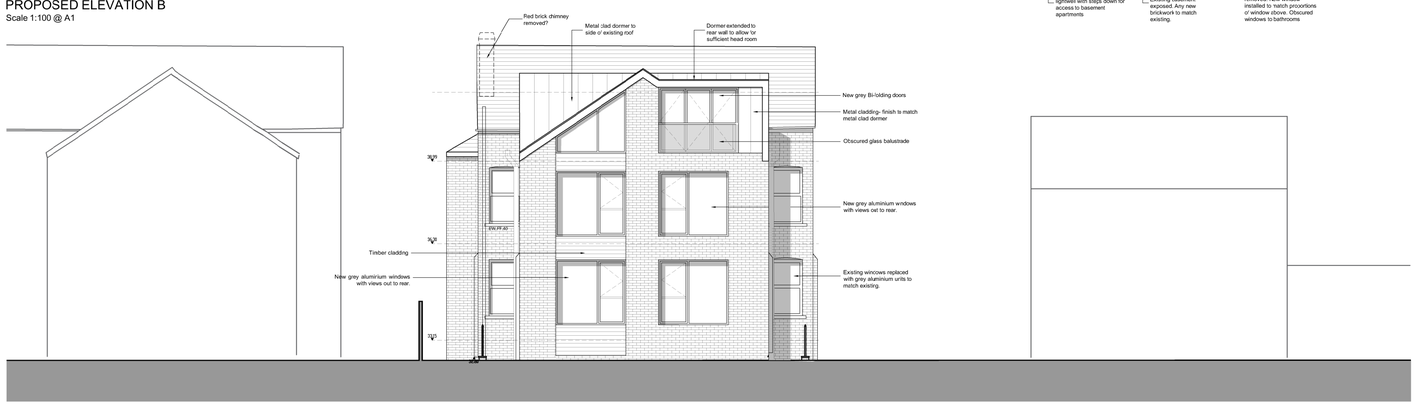

PROPOSED ELEVATION C
Scale 1:100 @ A1

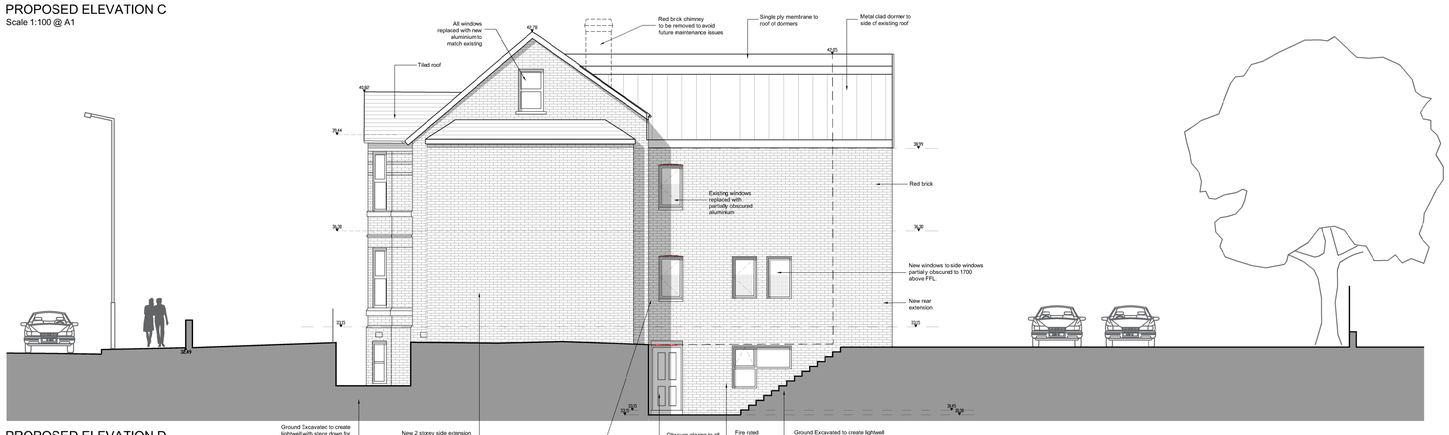

PROPOSED ELEVATION D
Scale 1:100 @ A1

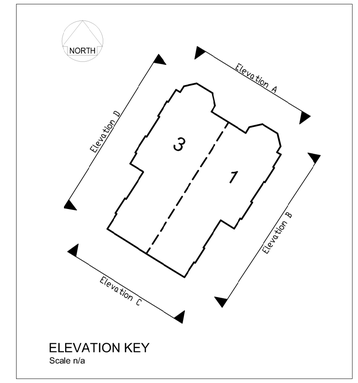

ELEVATION KEY
Scale n/a

NOTES

- All dimensions and levels are to be checked on site.
- Any discrepancies are to be reported to the Wighton Architects Ltd before any work commences.
- This drawing shall not be scaled to ascertain any dimensions. Work to figured dimensions only.
- This drawing shall not be reproduced without express written permission from Wighton Architects Ltd.
- Title overlay drawings and ownership boundaries are produced using all reasonable endeavors. Wighton Architects Ltd cannot be responsible for the accuracy or scale discrepancy of base plans supplied to them.

0 1m 2m 5m

Scale 1:100 @ A1

rev	date	drawn	checked
B	10.11.17	AD	SW

Elevation C fenestration revised.

rev	date	drawn	checked
A	04.04.17	MJ	SW

Scheme revised in line with planners comments

REVISION DESCRIPTION

drawing stage: PLANNING

drawing status: APPROVAL

client:

MRS K WEDGWOOD

project:

1-3 ABBERTON ROAD
MANCHESTER
M20 1HQ

drawing title:

PROPOSED ELEVATIONS

date	25/11/16	drawn	MJJ
scale	1:100 @ A1	checked	SW

WIGHTON ARCHITECTS
01 / 01 Tower Works
Globe Road
Leeds
LS11 5QG
Tel: 0113 243 5490
info@wightonarchitects.com
www.wightonarchitects.com

Job No	DWG No	Rev
113/03	(02)103	B