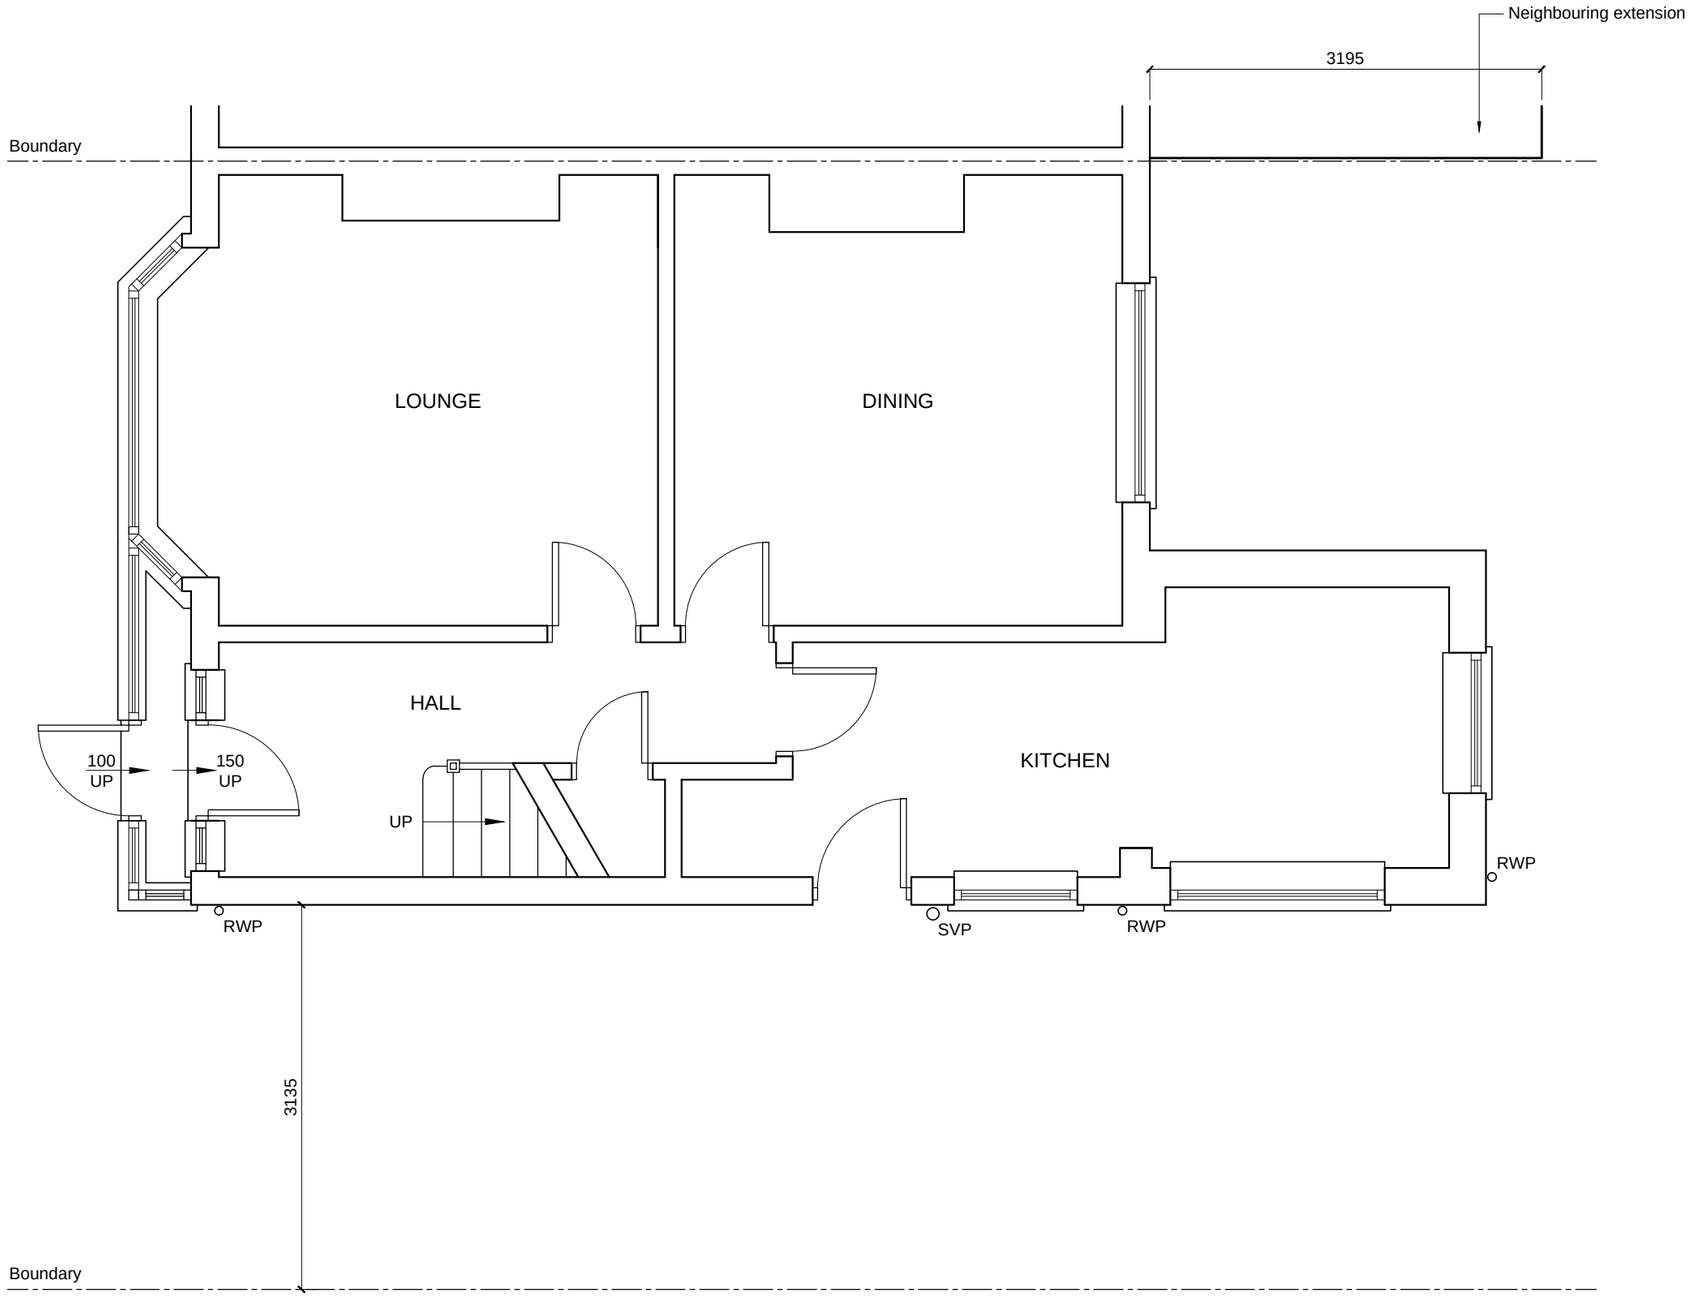


EXISTING GROUND FLOOR PLAN

NOTES:

- [Insert Notes Here]

.	-- / --	.
	Date	Revisions

Client:
Gavin Batman

Job Title:
118 Newport Road,
Chorlton
M21 9WN

Drawing Title:
Existing Ground
Floor Plan


Scale:
1:50

Date:
25/09/2017

Drawn By:
JR

Drawing No:
20170925/INW1198/01

Rev.
*

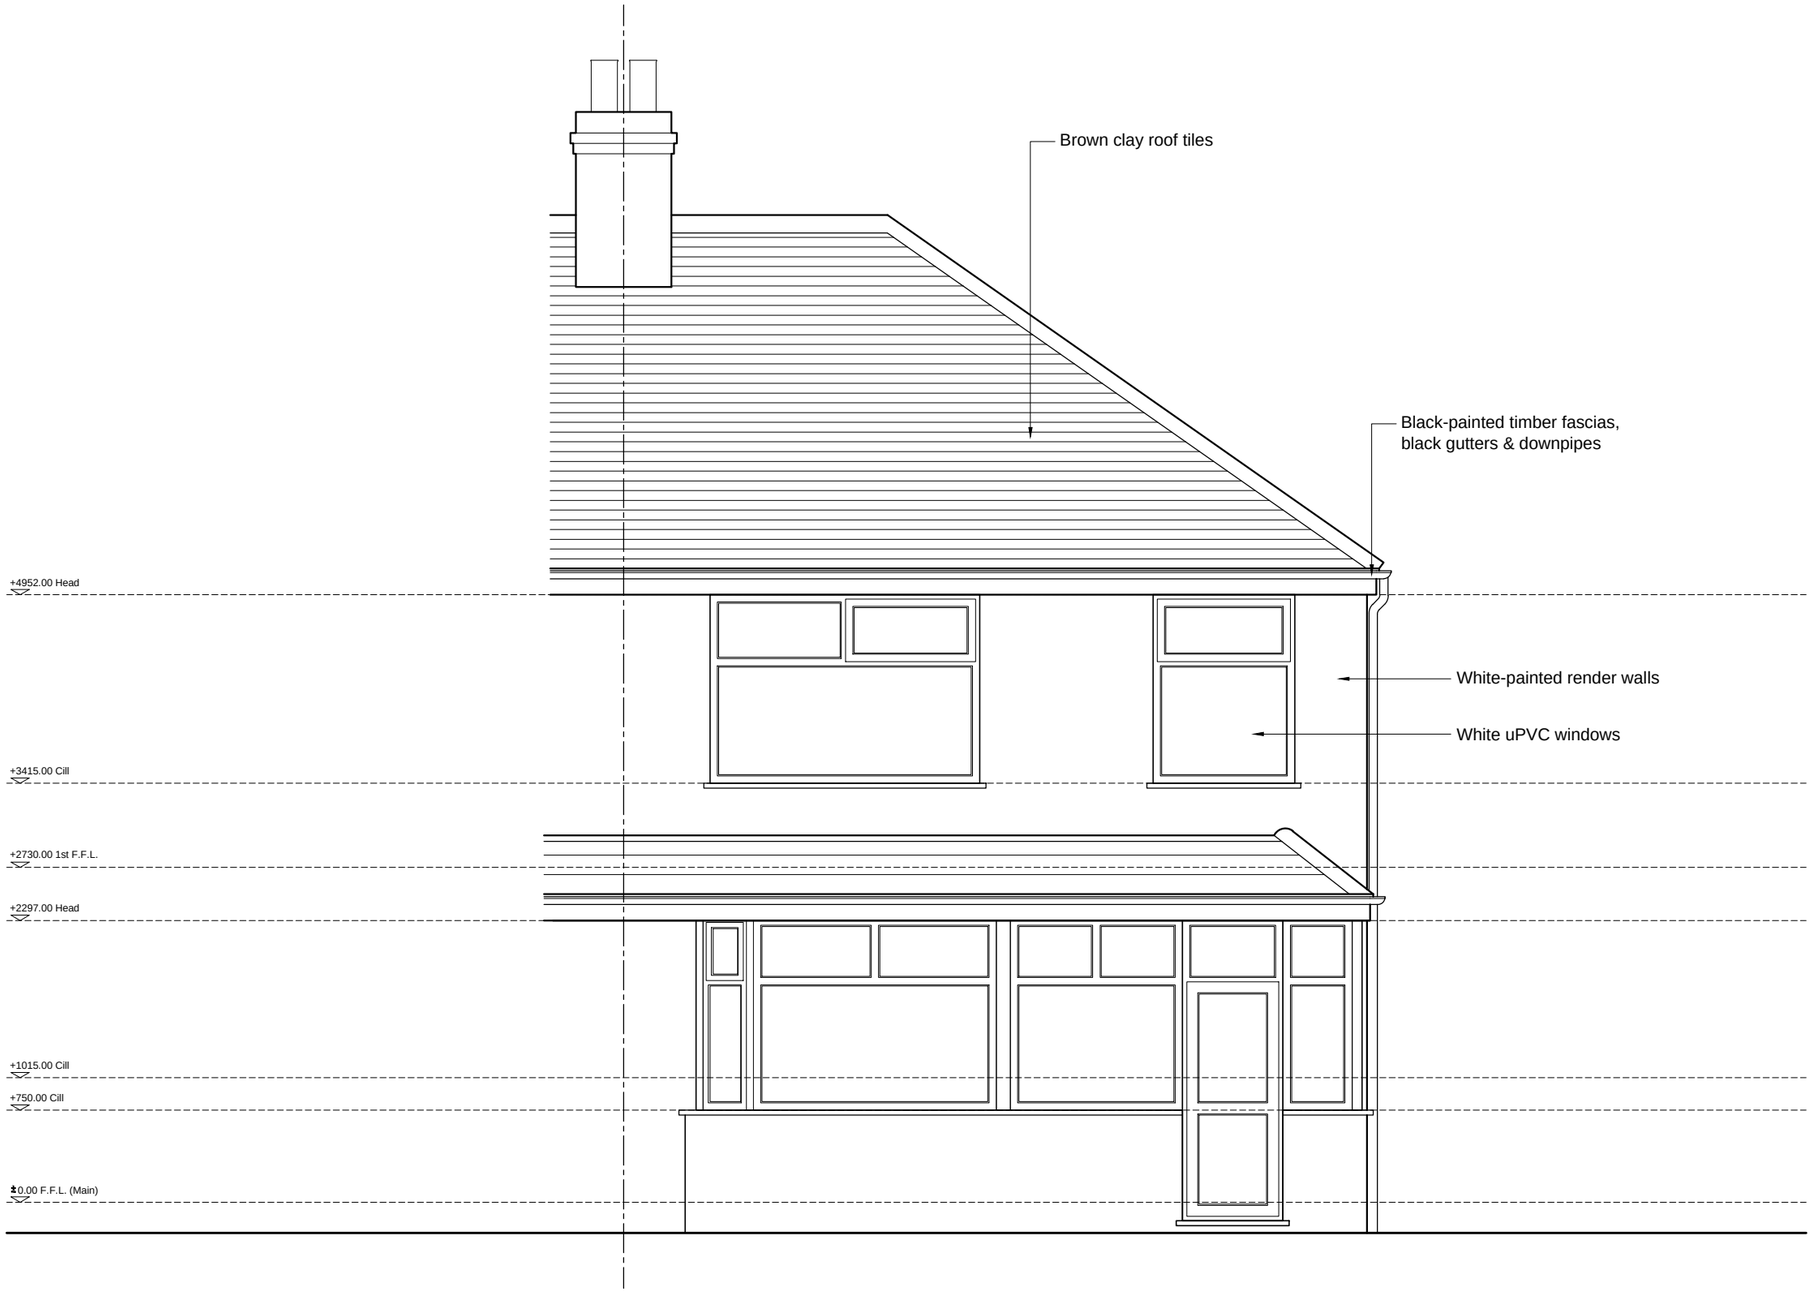

EXISTING FRONT ELEVATION

NOTES:

- [Insert Notes Here]

-	-- / --	-
	Date	Revisions

Client:
Gavin Batman

Job Title:
118 Newport Road,
Chorlton
M21 9WN

Drawing Title:
Existing Front Elevation


Scale:
1:50

Date: 25/09/2017

Drawn By: JR

Drawing No: 20170925/INW1198/02

Rev. *

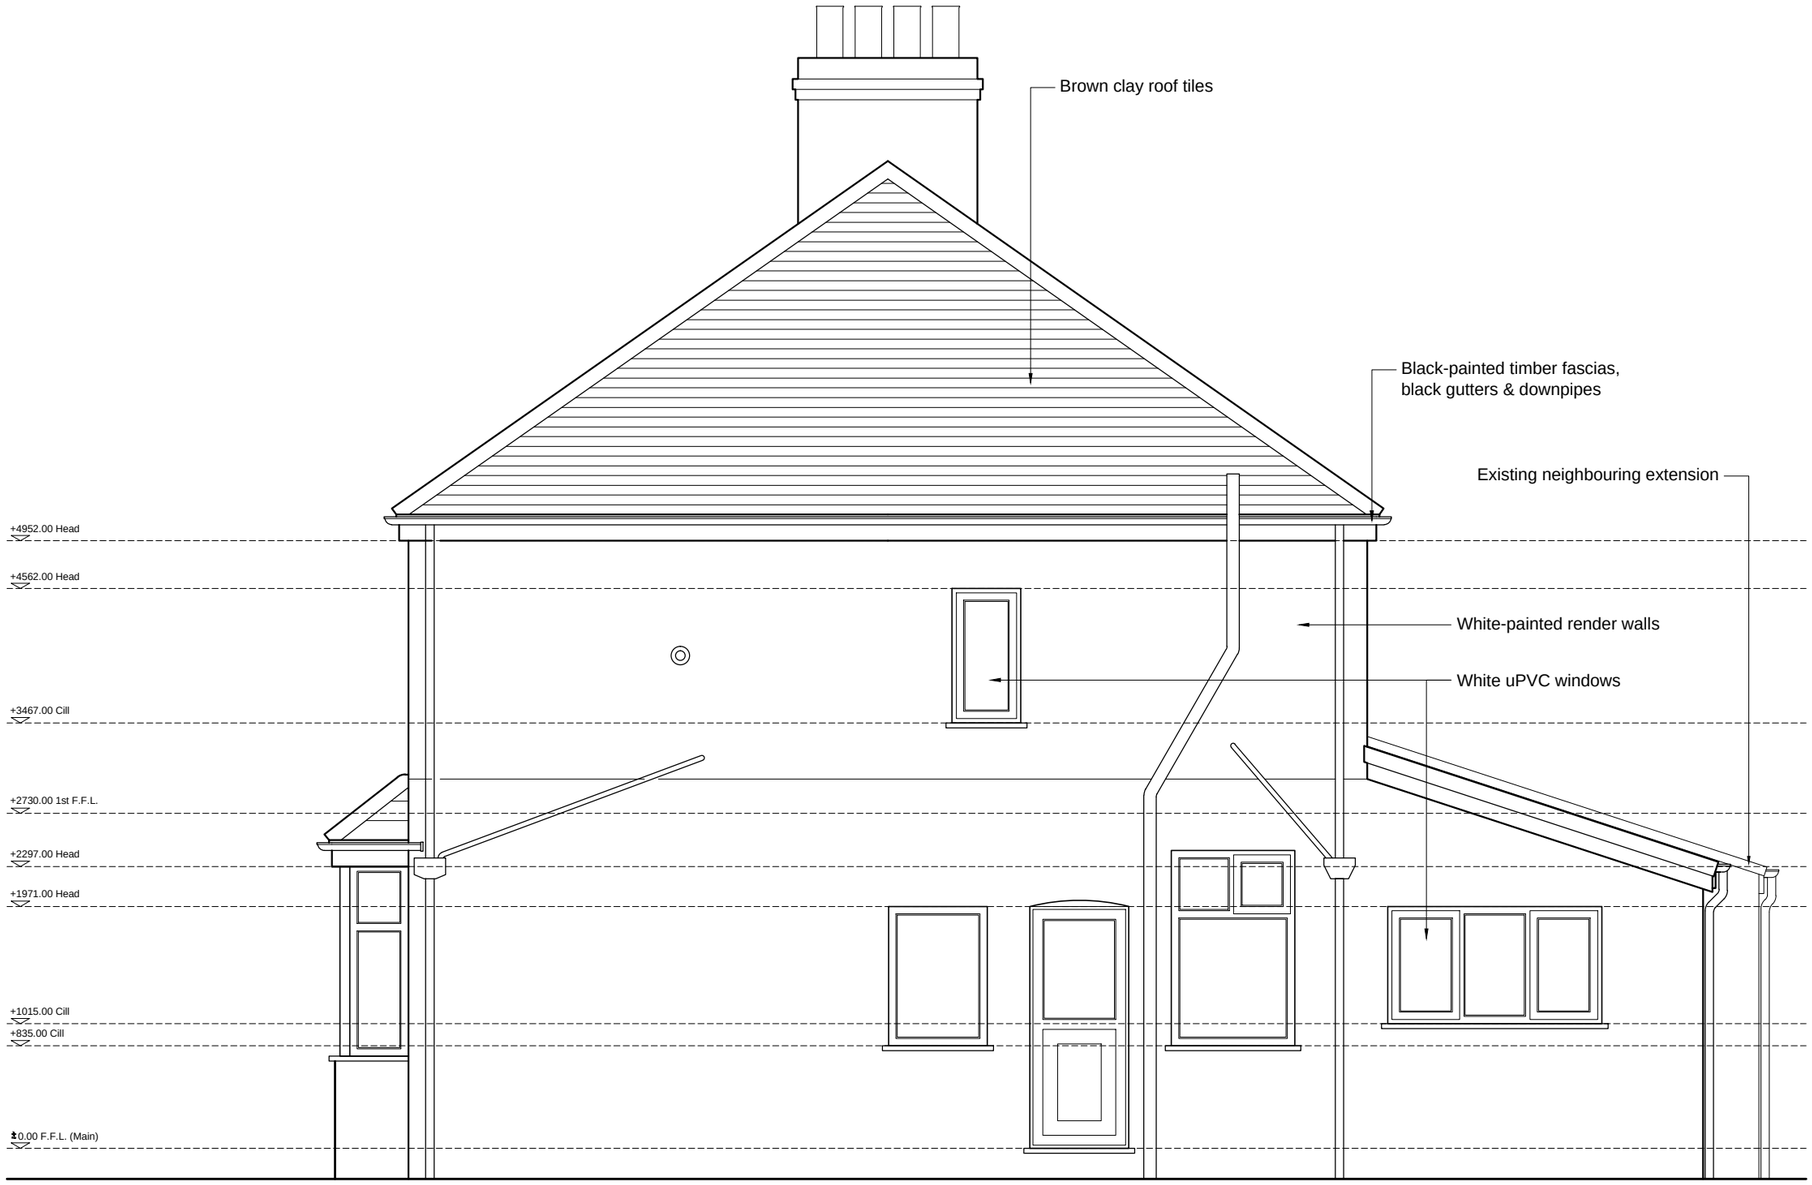

EXISTING SIDE ELEVATION

NOTES:

- [Insert Notes Here]

-	-- / --	-
	Date	Revisions

Client:
Gavin Batman

Job Title:
118 Newport Road,
Chorlton
M21 9WN

Drawing Title:
Existing Side Elevation


Scale:
1:50

Date: 25/09/2017

Drawn By: JR

Drawing No: 20170925/INW1198/03

Rev. *

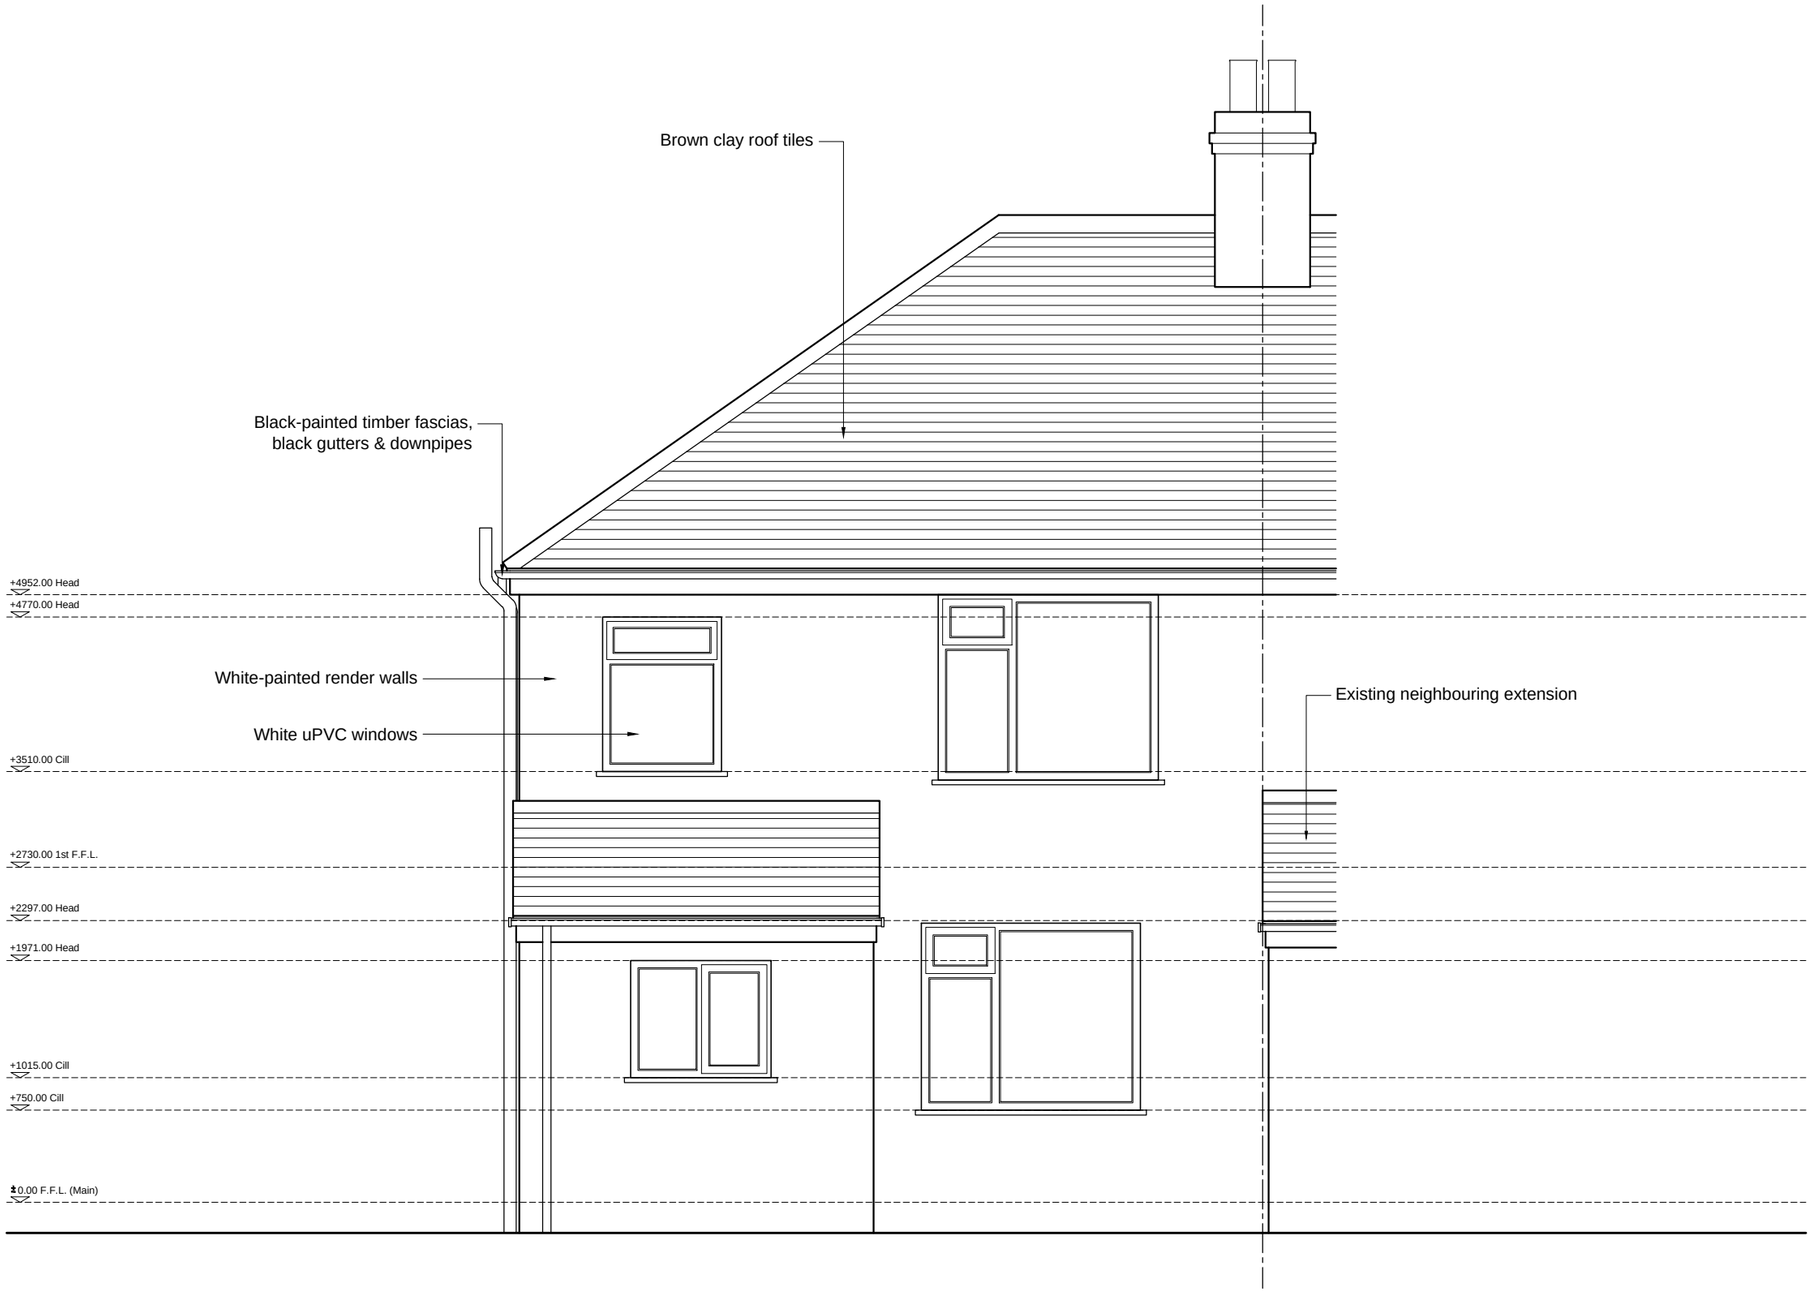

EXISTING REAR ELEVATION

NOTES:

- [Insert Notes Here]

-	-- / --	-
	Date	Revisions

Client:
Gavin Batman

Job Title:
118 Newport Road,
Chorlton
M21 9WN

Drawing Title:
Existing Rear Elevation


Scale:
1:50

Date:
25/09/2017

Drawn By:
JR

Drawing No:
20170925/INW1198/04

Rev.
*

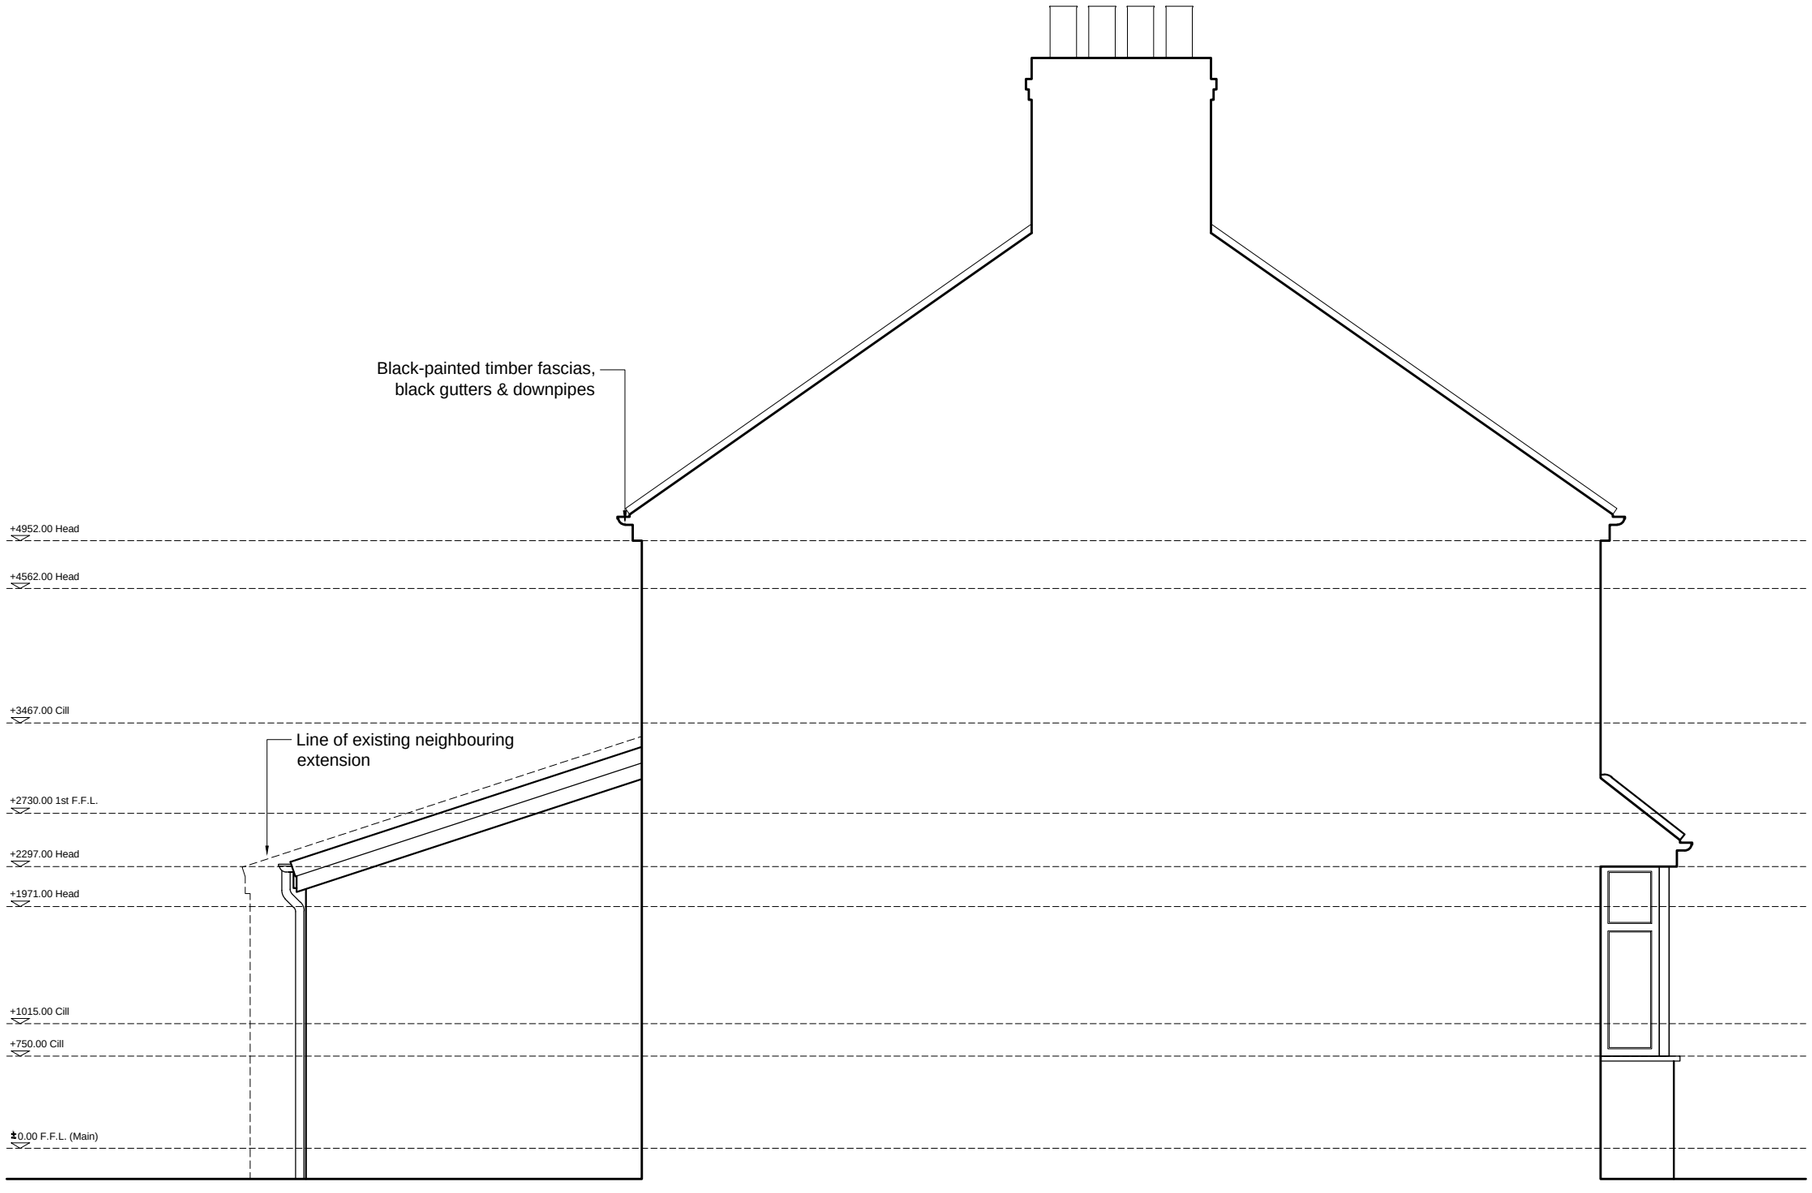

EXISTING FLANK ELEVATION

NOTES:

- [Insert Notes Here]

-	-- / --	-
	Date	Revisions

Client:
Gavin Batman

Job Title:
118 Newport Road,
Chorlton
M21 9WN

Drawing Title:
Existing Flank Elevation


Scale:
1:50

Date:
25/09/2017

Drawn By:
JR

Drawing No:
20170925/INW1198/05

Rev.
*

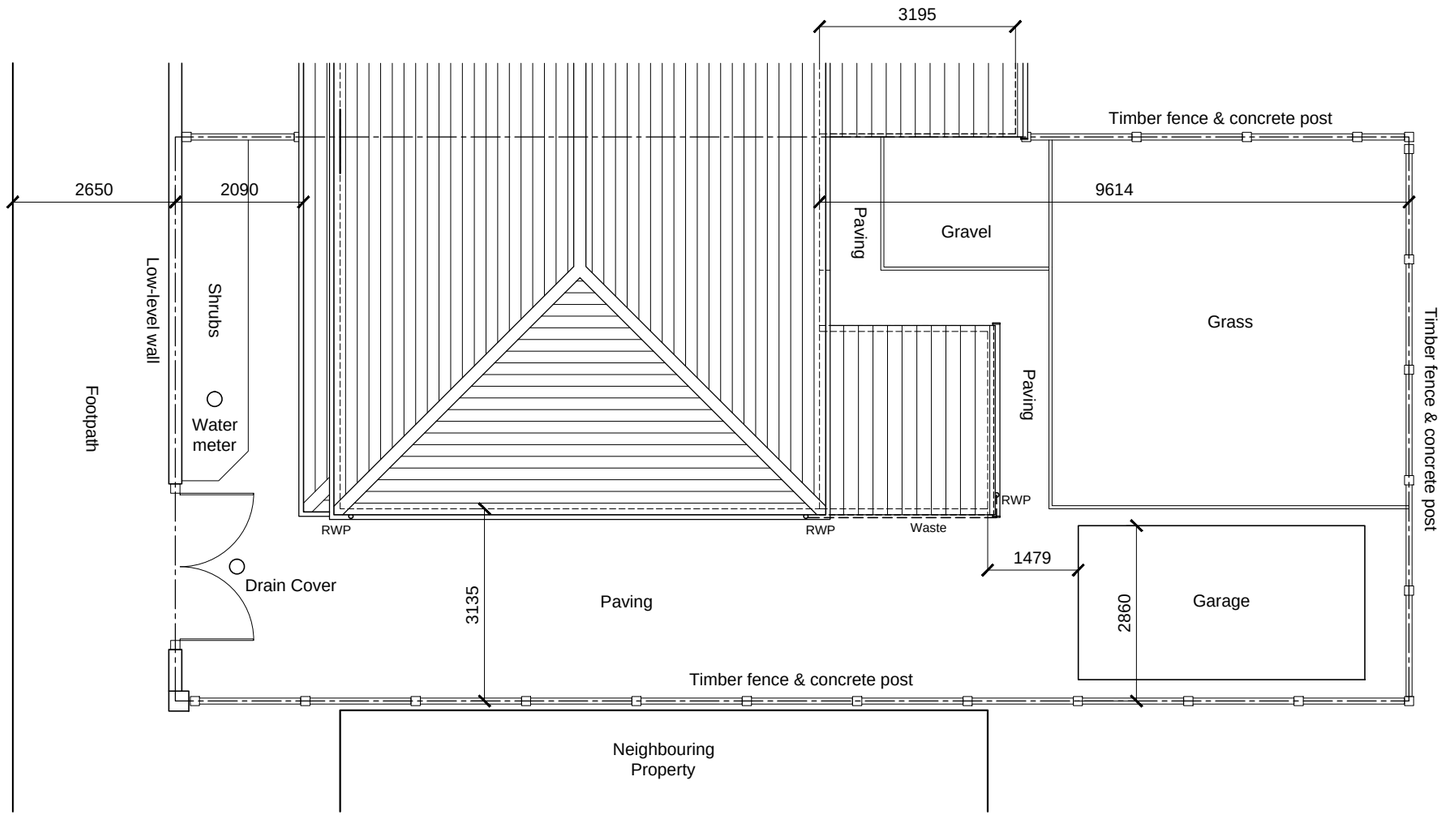

EXISTING PLOT LAYOUT

NOTES:

- [Insert Notes Here]

.	-- / --	.
	Date	Revisions

Client:
Gavin Batman

Job Title:
118 Newport Road,
Chorlton
M21 9WN

Drawing Title:
Existing Plot Layout


Scale:
1:100

Date:
25/09/2017

Drawn By:
JR

Drawing No:
20170925/INW1198/06

Rev.
*

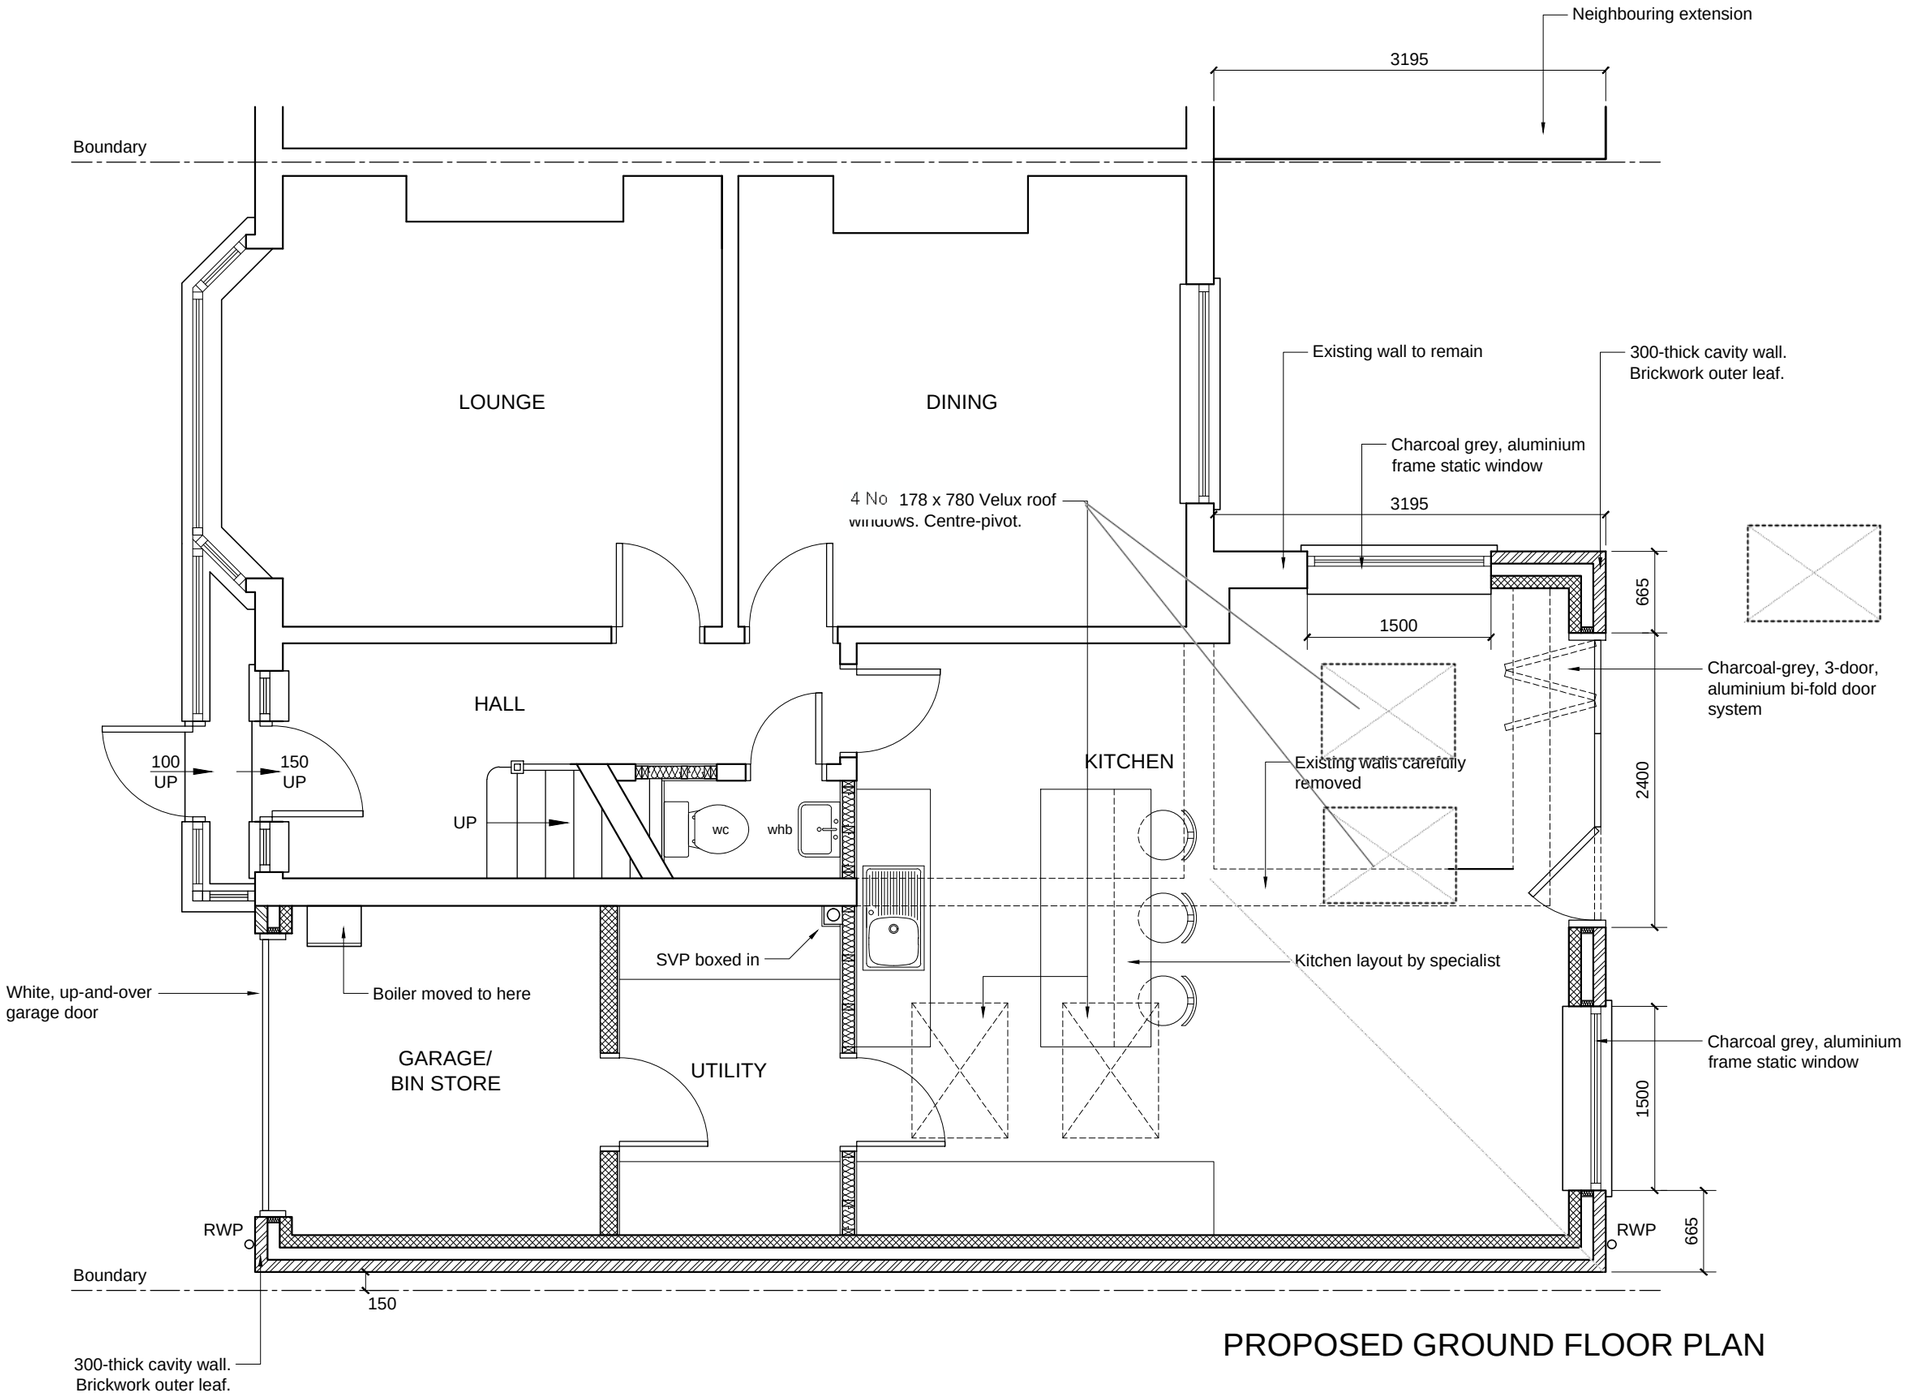

PROPOSED GROUND FLOOR PLAN

NOTES:

- [Insert Notes Here]

.	-- / --	.
	Date	Revisions

Client:
Gavin Batman

Job Title:
118 Newport Road,
Chorlton
M21 9WN

Drawing Title:
Proposed Ground
Floor Plan


Scale:
1:50

Date:
30/10/2017

Drawn By:
JR

Drawing No:
20170925/INW1198/07

Rev.
*

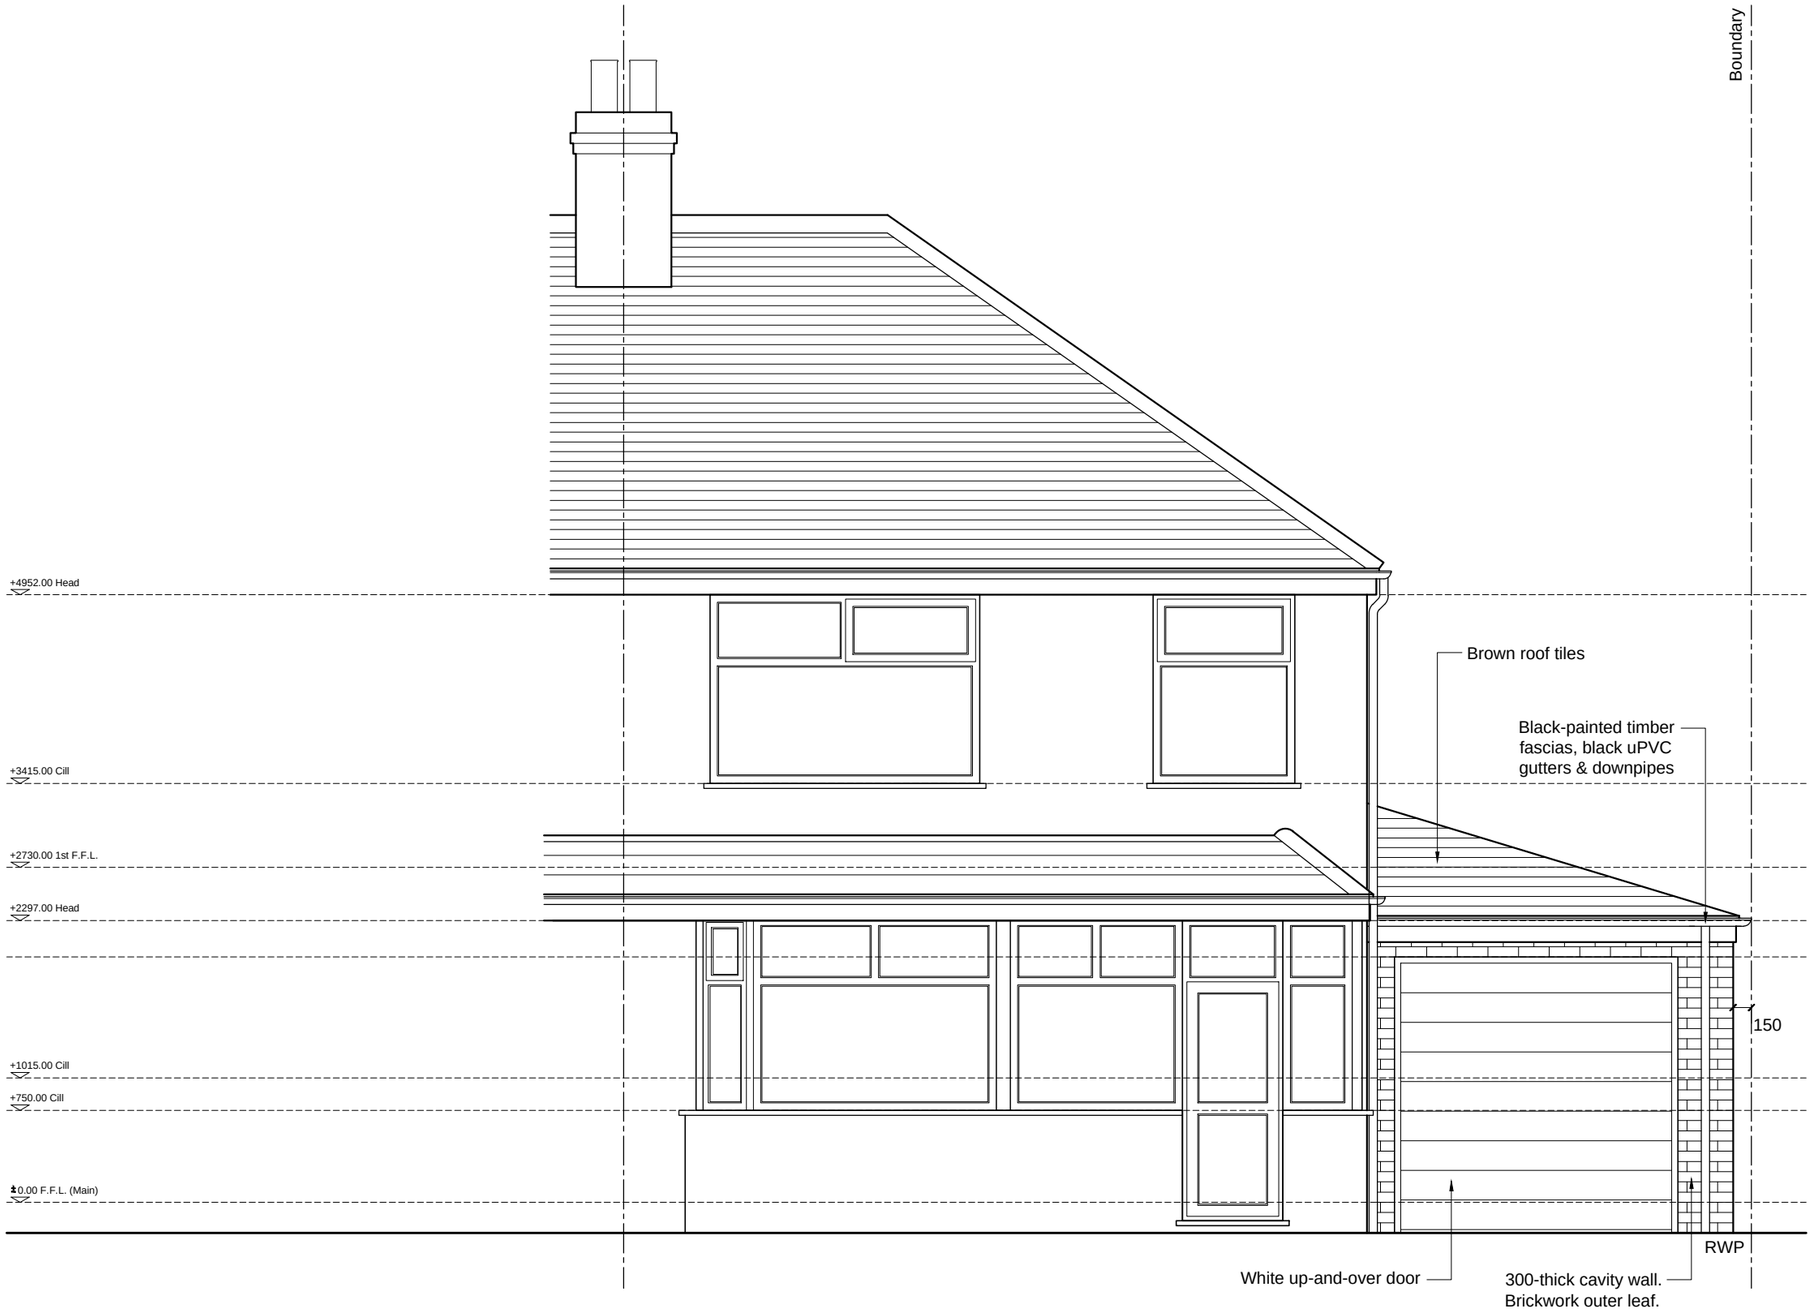

PROPOSED FRONT ELEVATION

NOTES:

- [Insert Notes Here]

-	-- / --	-
	Date	Revisions

Client:
Gavin Batman

Job Title:
118 Newport Road,
Chorlton
M21 9WN

Drawing Title:
Proposed Front Elevation


Scale:
1:50

Date: 30/10/2017

Drawn By: JR

Drawing No: 20170925/INW1198/08

Rev. *

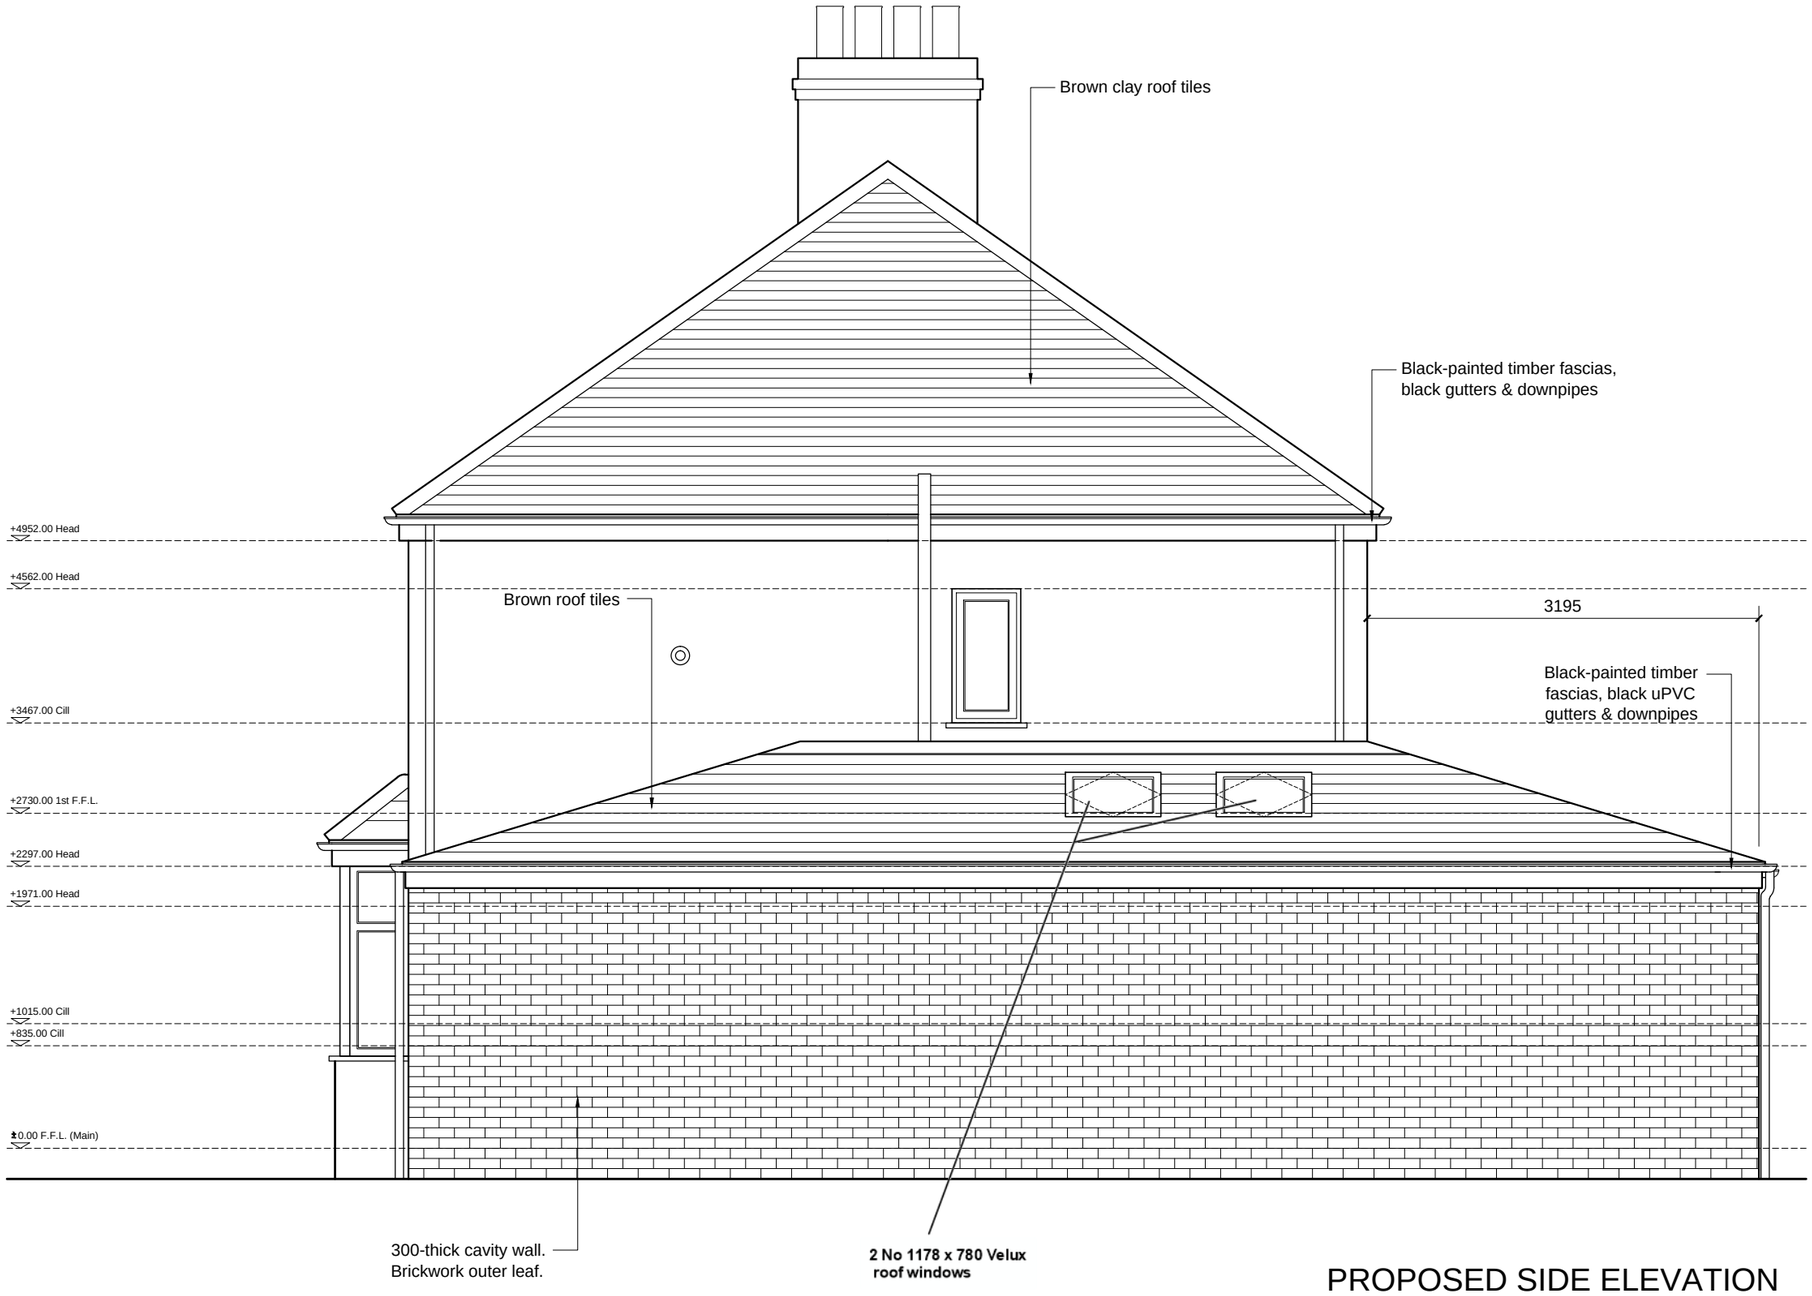

PROPOSED SIDE ELEVATION

NOTES:

- [Insert Notes Here]

-	-- / --	-
	Date	Revisions

Client:
Gavin Batman

Job Title:
118 Newport Road,
Chorlton
M21 9WN

Drawing Title:
Proposed Side Elevation


Scale:
1:50

Date: 30/10/2017

Drawn By: JR

Drawing No: 20170925/INW1198/09

Rev. *

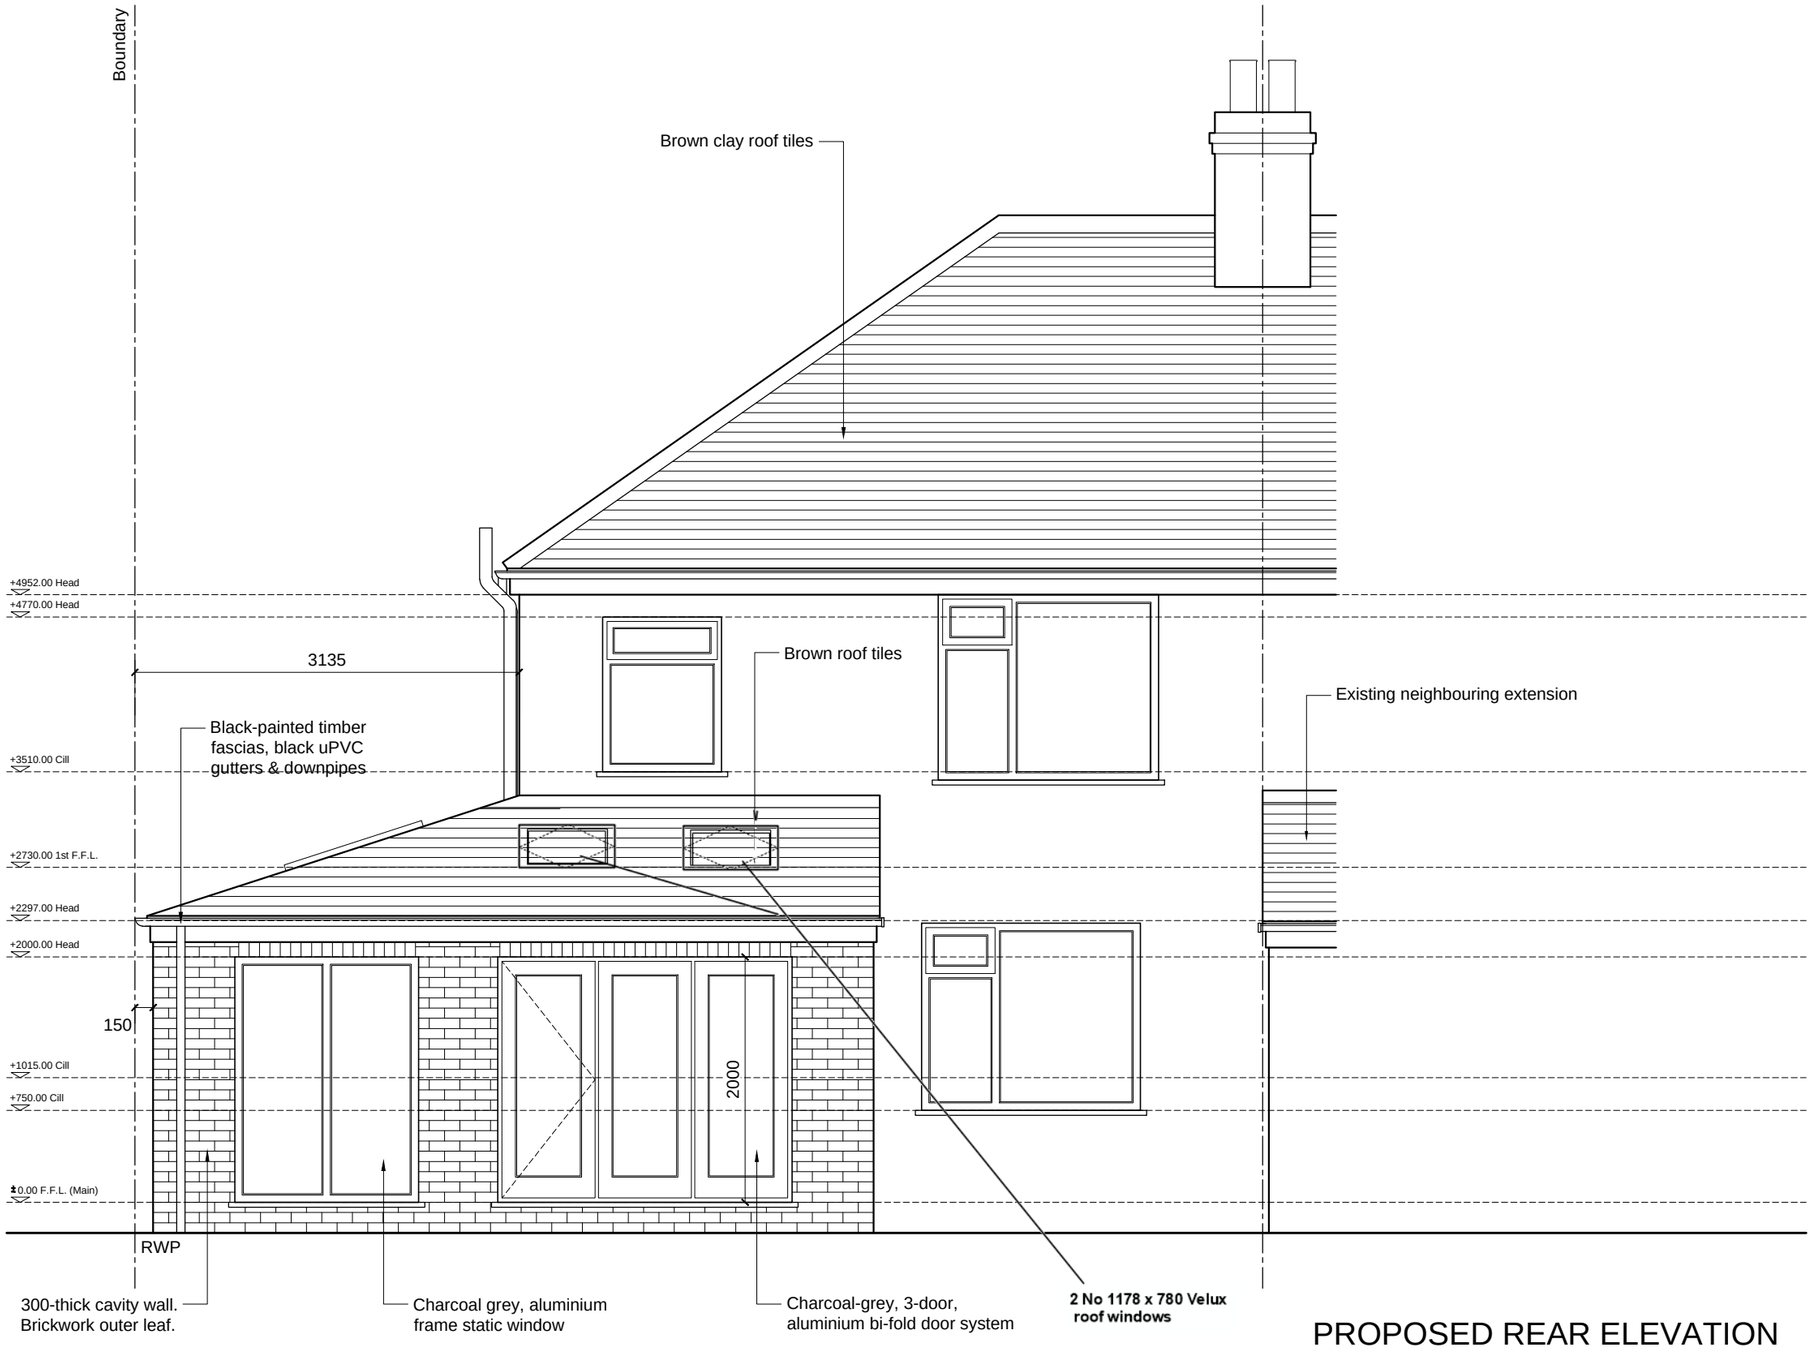

PROPOSED REAR ELEVATION

NOTES:

- [Insert Notes Here]

-	-- / --	-
	Date	Revisions

Client:
Gavin Batman

Job Title:
118 Newport Road,
Chorlton
M21 9WN

Drawing Title:
Proposed Rear Elevation


Scale:
1:50

Date: 30/10/2017

Drawn By: JR

Drawing No: 20170925/INW1198/10

Rev. *

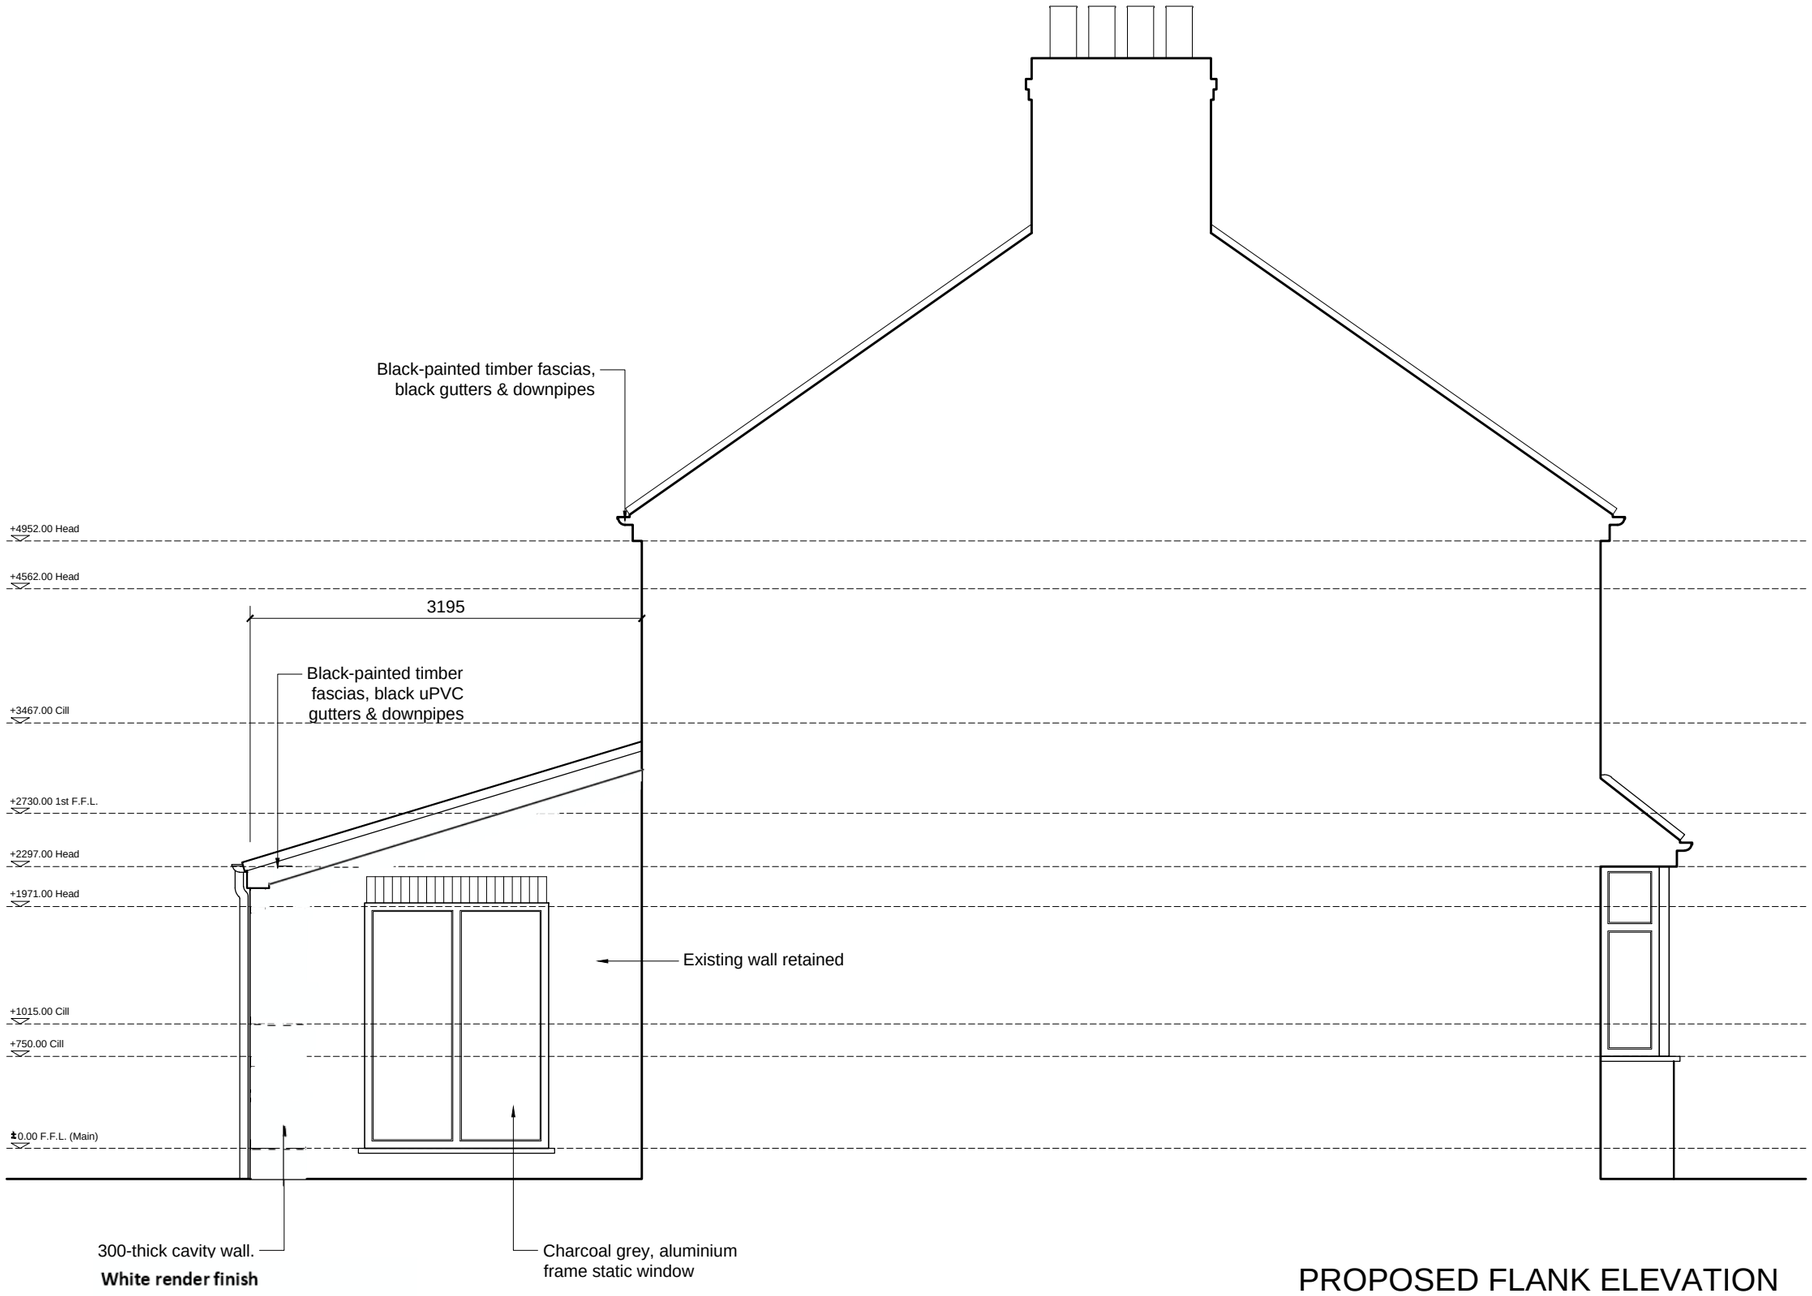

PROPOSED FLANK ELEVATION

NOTES:

- [Insert Notes Here]

-	-- / --	-
	Date	Revisions

Client:
Gavin Batman

Job Title:
118 Newport Road,
Chorlton
M21 9WN

Drawing Title:
Proposed Flank Elevation


Scale:
1:50

Date:
30/10/2017

Drawn By:
JR

Drawing No:
20170925/INW1198/11

Rev.
*

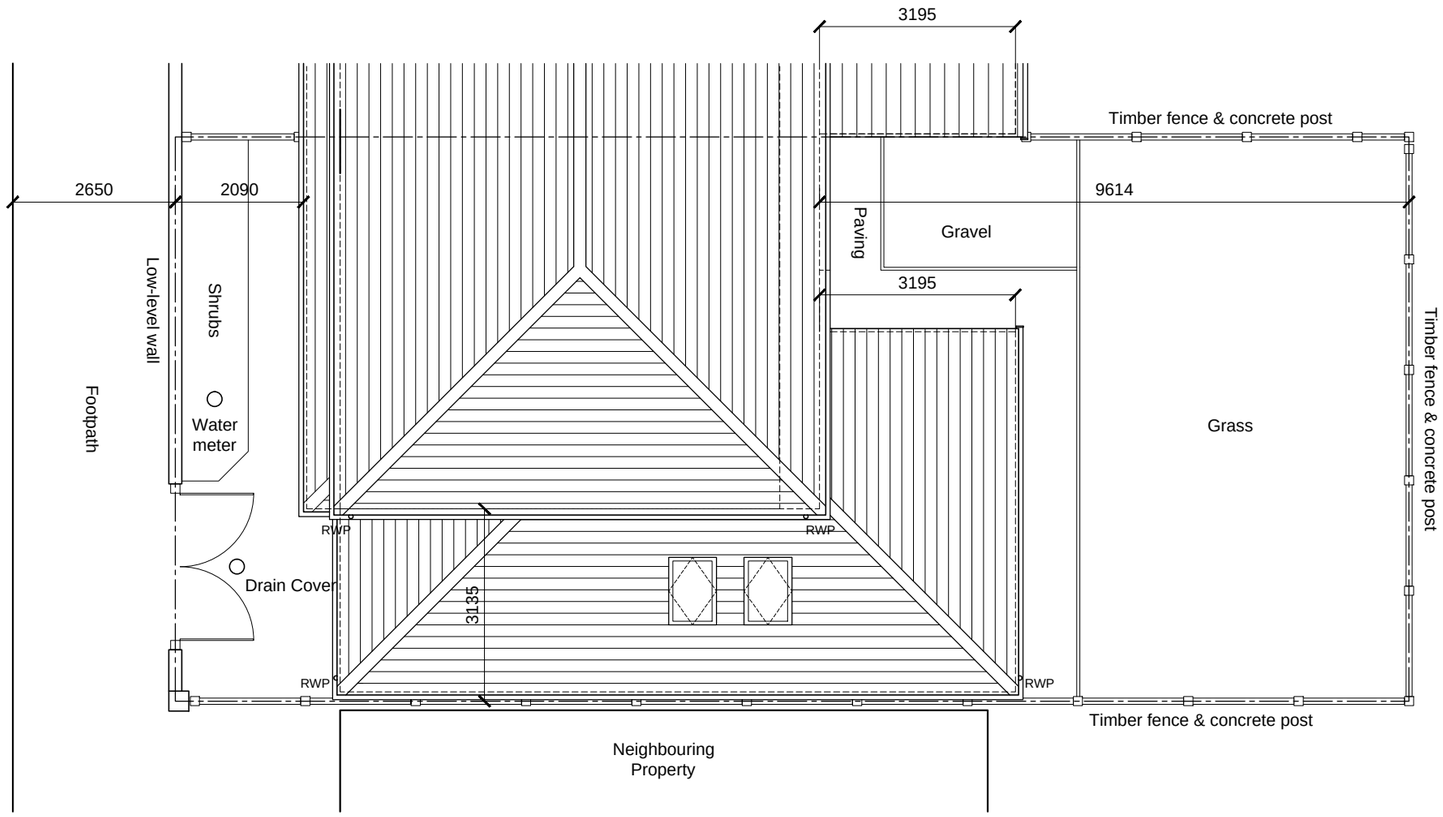

PROPOSED PLOT LAYOUT

NOTES:

- [Insert Notes Here]

.	-- / --	.
	Date	Revisions

Client:
Gavin Batman

Job Title:
118 Newport Road,
Chorlton
M21 9WN

Drawing Title:
Proposed Plot Layout

Scale:
1:100

Date: 30/10/2017

Drawn By: JR

Drawing No: 20170925/INW1198/12

Rev. *