
Notes:

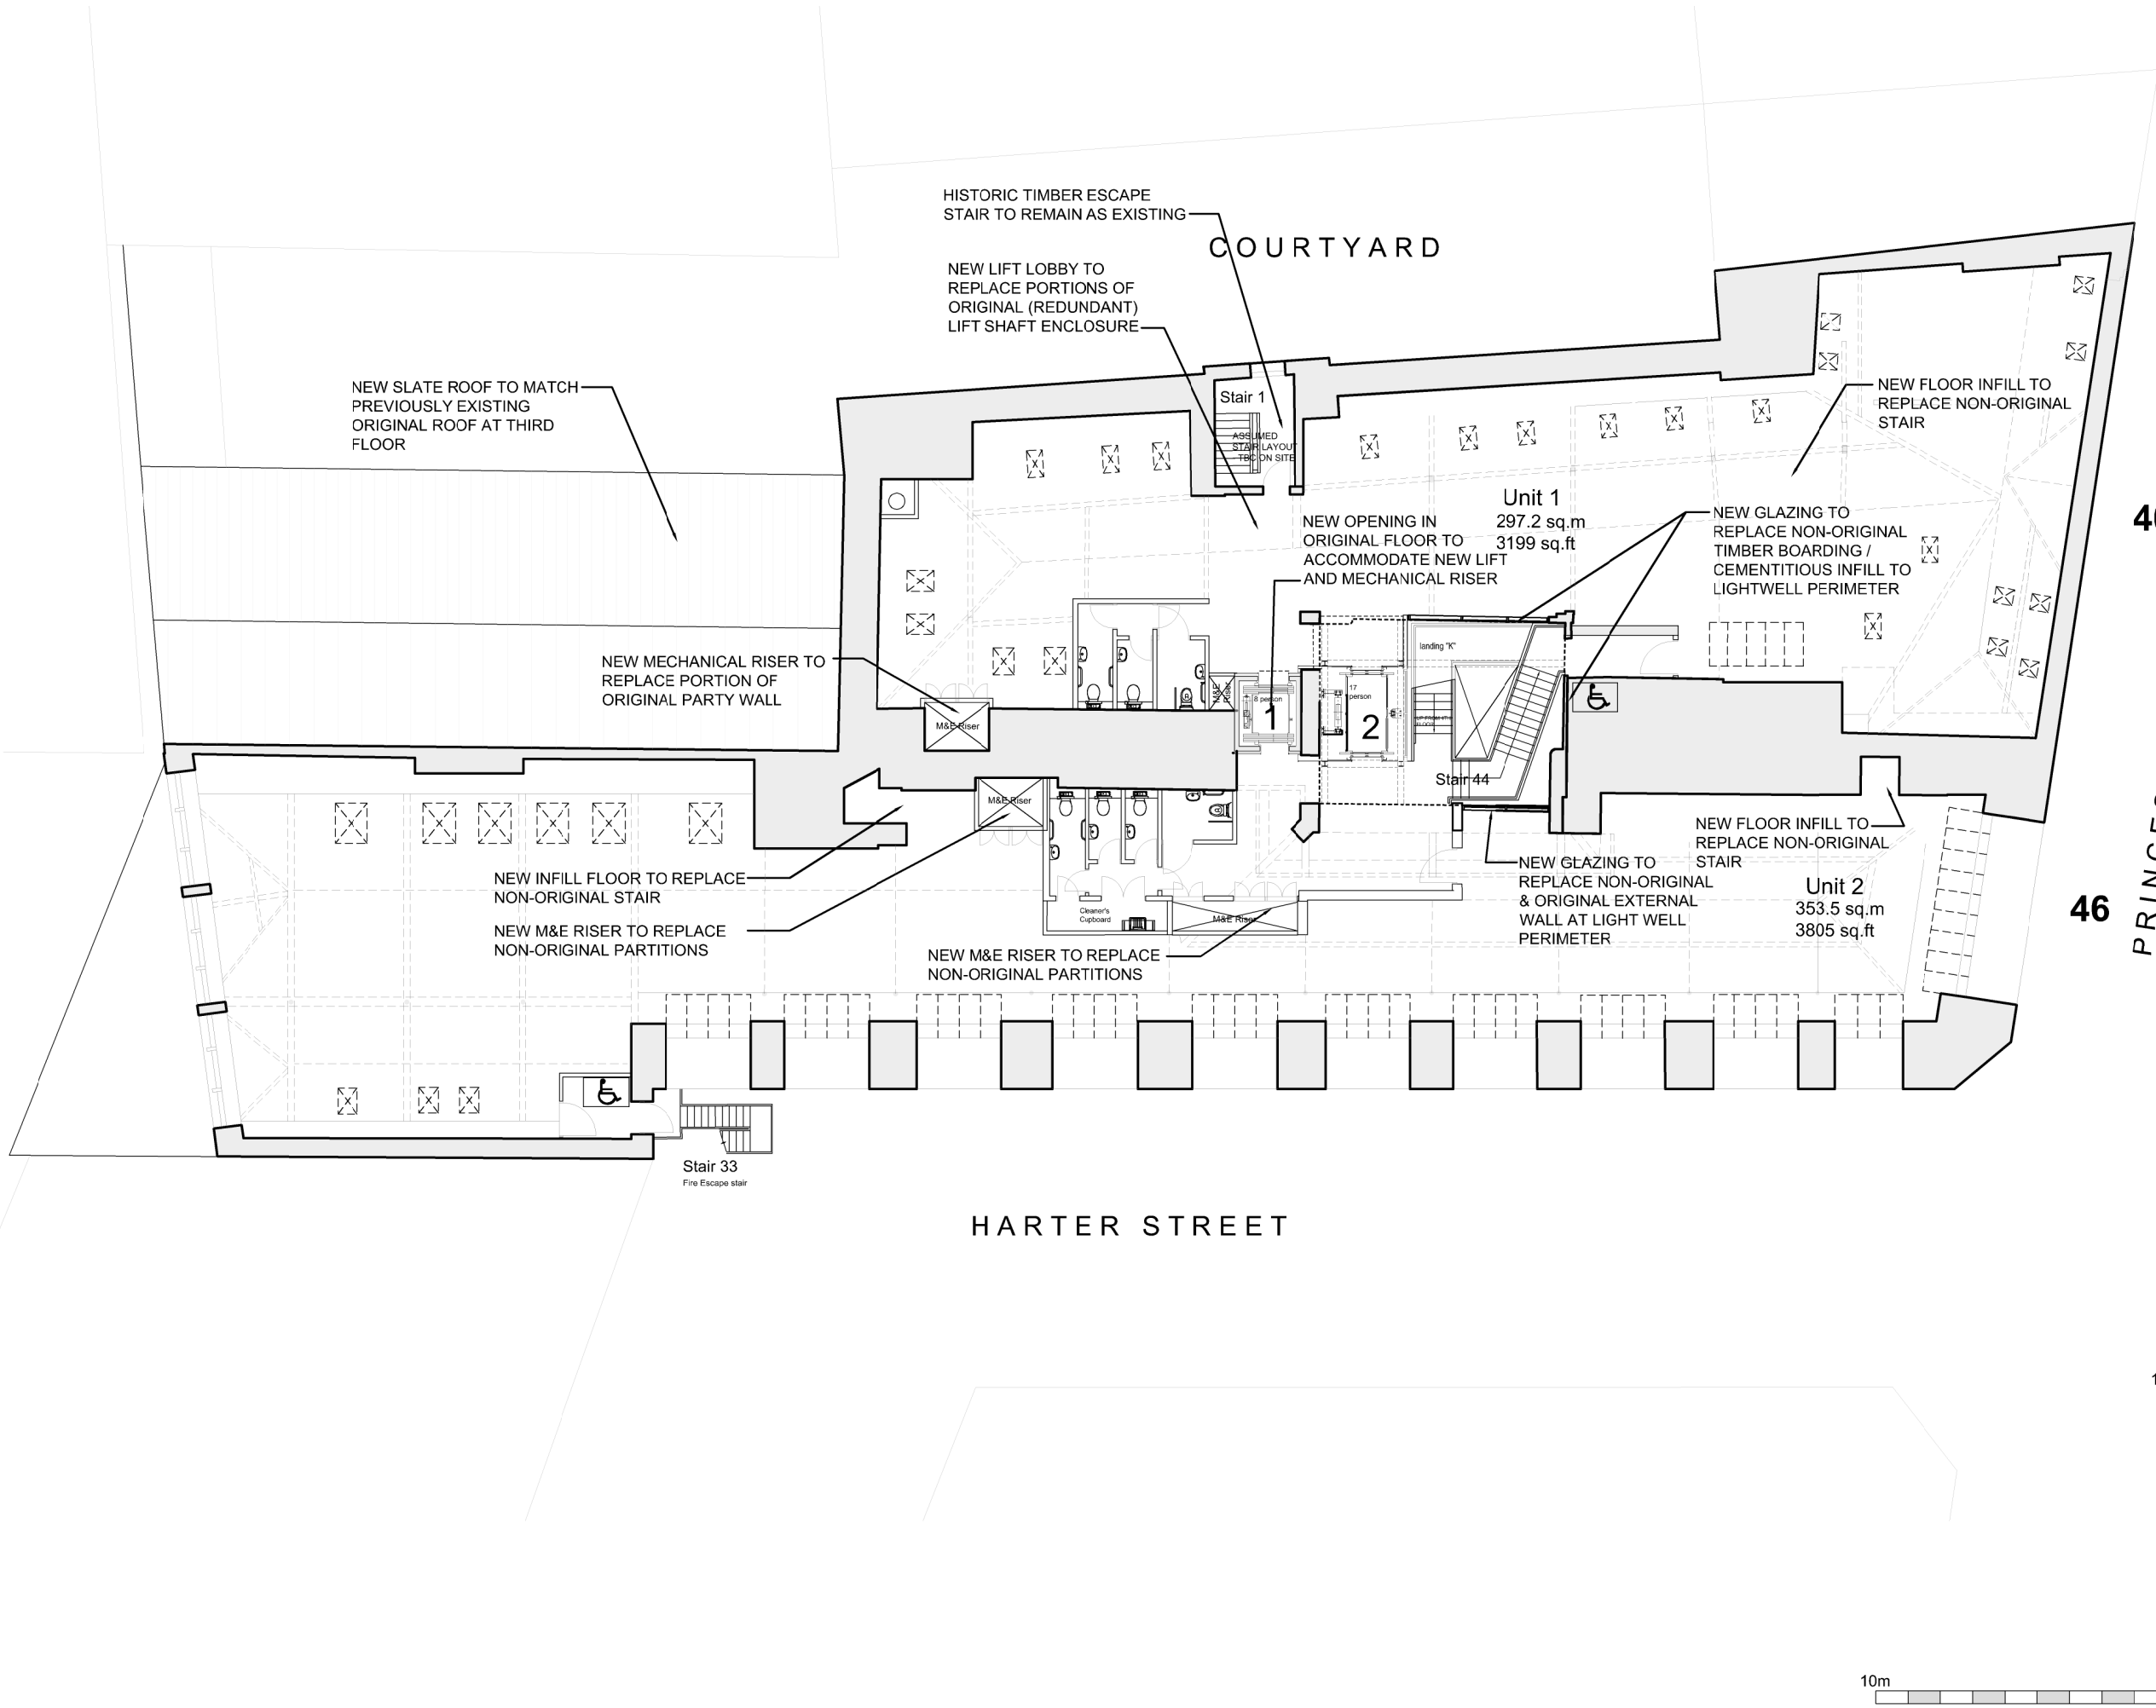

Level 10
61.480

Level 9
58.960

Rev:	Date:	Details:	By:	Chk:
F	10.10.17	Riser added to accommodate flue	JJ	
E	28.07.17	Annotations added	JJ	
D	10.04.17	Plans updated.	EJW	
C	22.02.17	Light well glazing added, indicative lift structure added, NIA amended	JJ	
B	14.11.16	Further survey details incorporated	jra	
A	09.11.16	Stair 3 added	EJW	

EngineRoom
EngineRoom
Unit E, Bristol Court
Martlesham Heath
Betts Avenue
Ipswich IP5 3RY

Client / Location:
40-46 PRINCESS STREET
MANCHESTER

Drawing:
Proposed plan
Fifth floor

Scale:	Date:	Drawn:	Check:
1:100 @ A1	13.10.16	EJW	

Job No:	Dwg No:	Rev:
1601008	308	F

© EngineRoom(technical) Ltd. This title block is 100mm wide at full scale.
Do not scale. Work to figured dimensions only which should be verified on site.

10m
10m