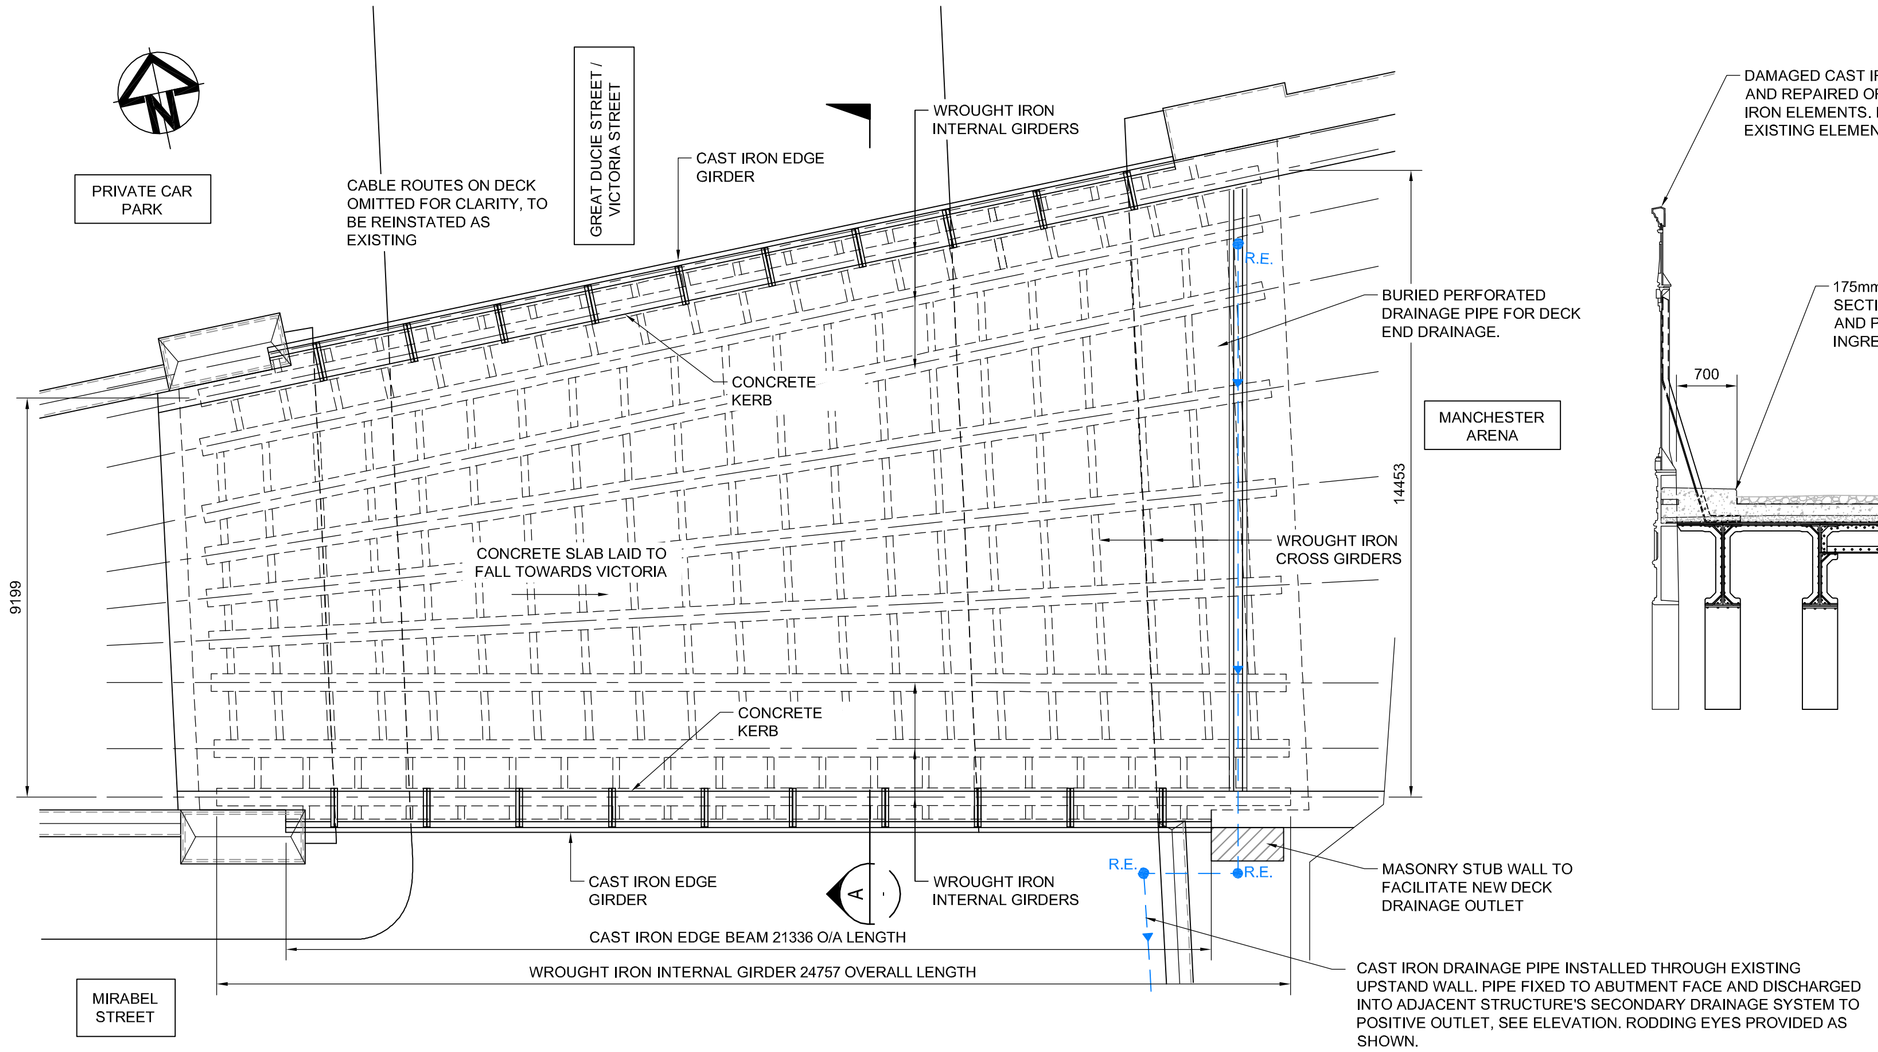

GENERAL ARRANGEMENT PLAN ON DECK MVE1 #1A
1 : 100

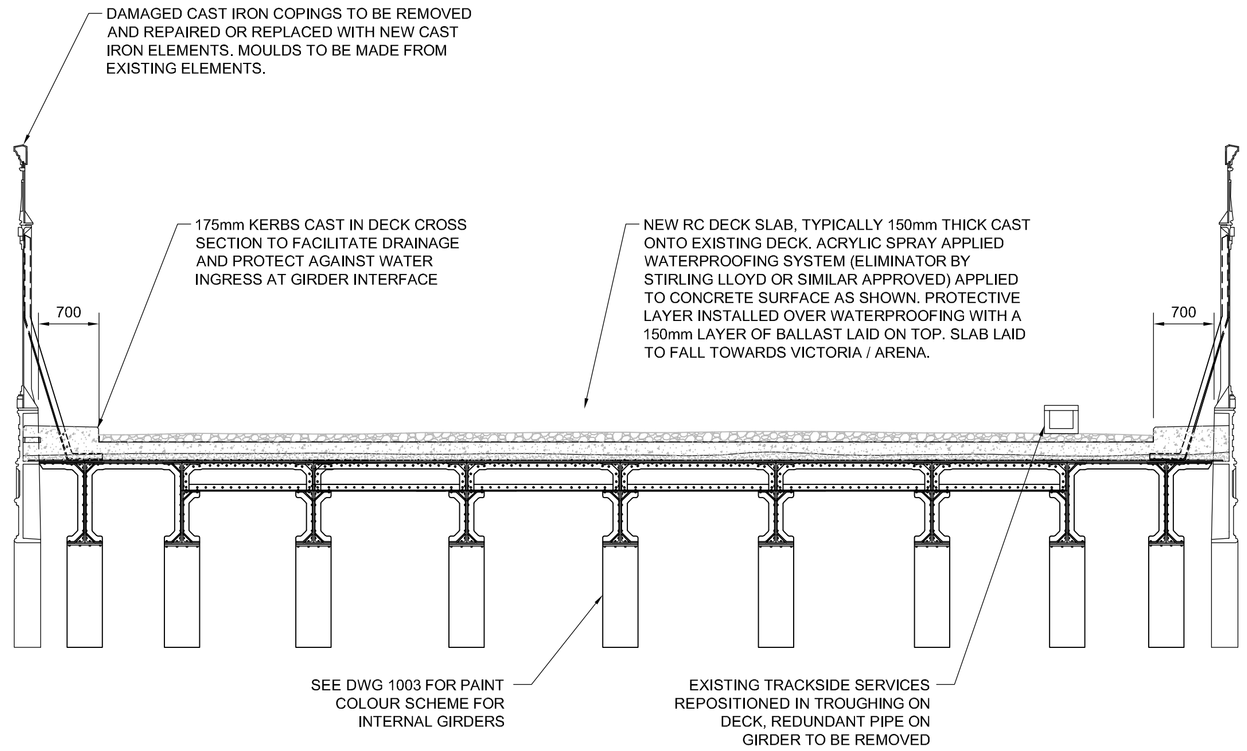

SECTION A
1 : 50

NOTES:

1. ALL DIMENSIONS ARE SHOWN IN MILLIMETRES UNLESS NOTED OTHERWISE
2. DRAWINGS PRODUCED FROM RECORD INFORMATION PROVIDED BY NR AND SITE SURVEY DIMENSIONS
3. THESE DRAWINGS ARE INTENDED FOR PLANNING SUBMISSIONS ONLY AND ARE NOT TO BE USED FOR CONSTRUCTION.
4. NO STATS INFORMATION SHOWN ON DRAWINGS. NO EXCAVATIONS NOR ANY WORKS ARE PROPOSED THAT WILL AFFECT STATUTORY UNDERTAKER'S EQUIPMENT. TRACKSIDE SERVICES SURVEY SHALL BE UNDERTAKEN BY THE CONTRACTOR PRIOR TO ANY WORKS COMMENCING.

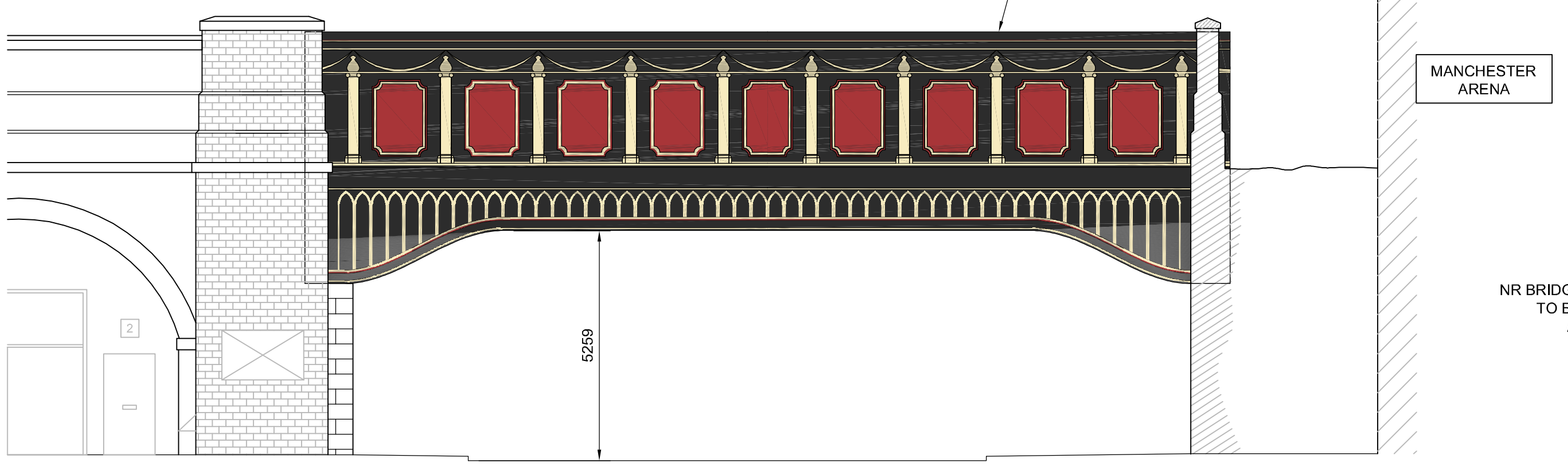

PROPOSED SOUTH ELEVATION
1 : 100

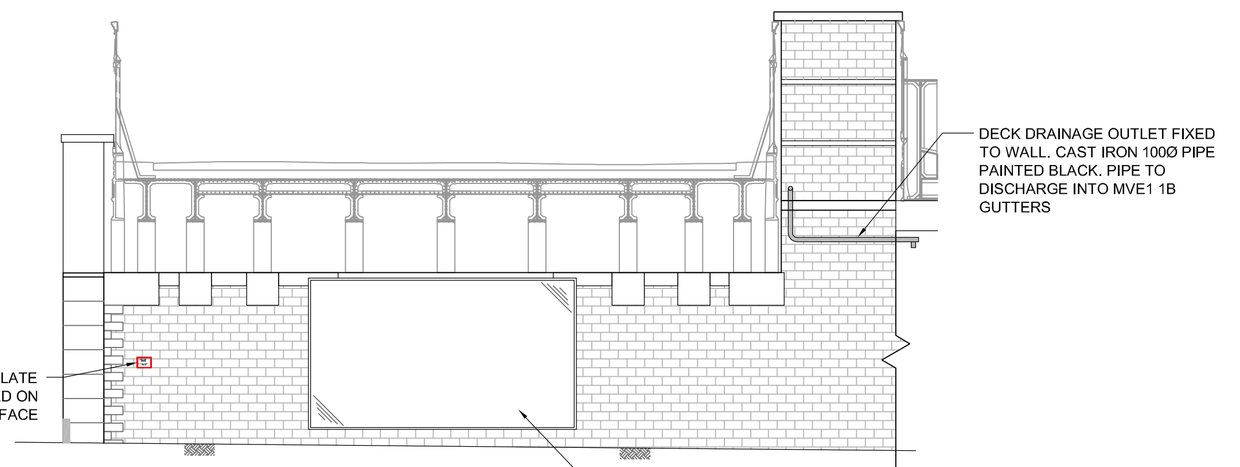

ELEVATION ON EAST ABUTMENT
1 : 100

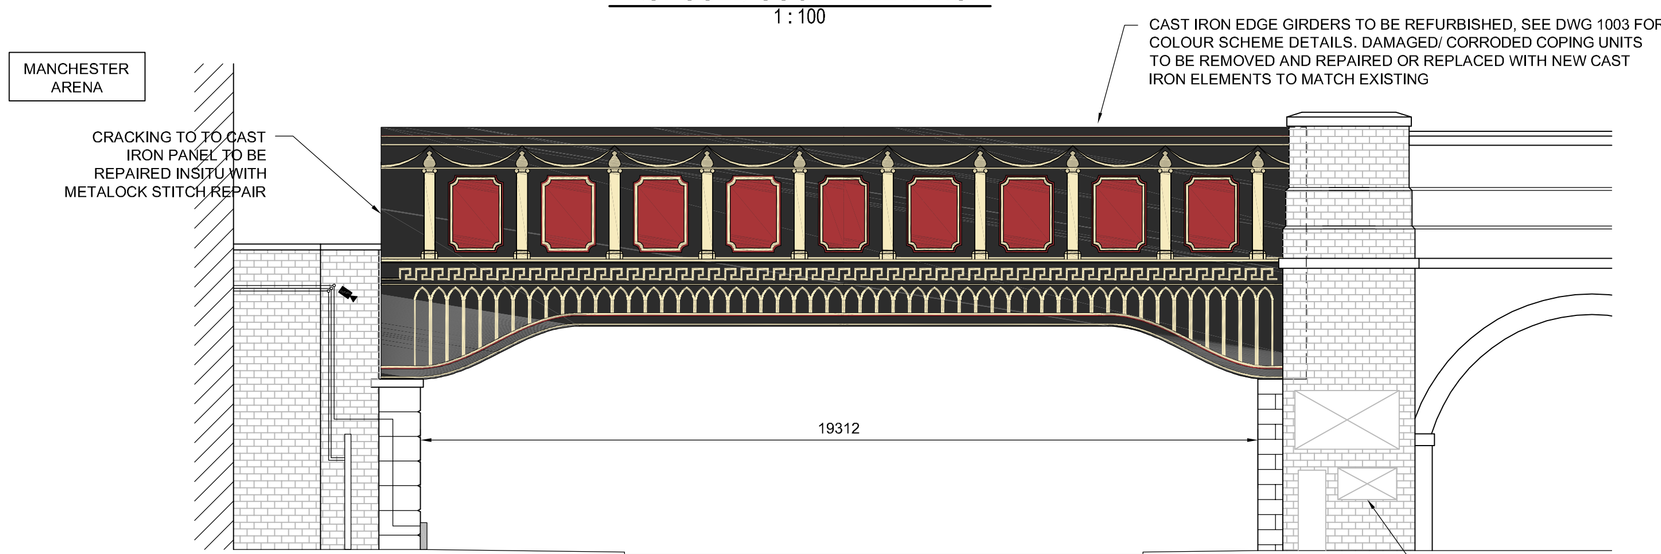

PROPOSED NORTH ELEVATION
1 : 100

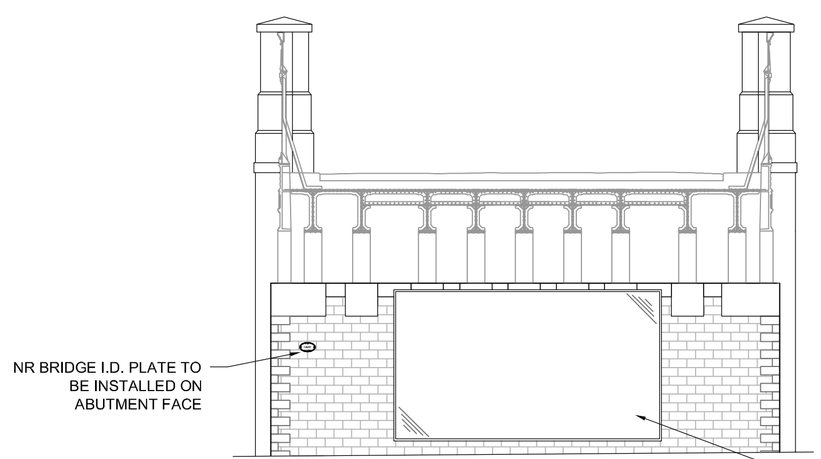

ELEVATION ON WEST ABUTMENT
1 : 100

GENERAL BRICKWORK REPAIRS :-

- OPEN JOINTS IN BRICKWORK (ABUTMENTS AND PILASTERS) TO REPOINTED USING NHL 3.5 (MODERATELY HYDRAULIC) LIME MORTAR IN ACCORDANCE WITH BS EN 459-1.
- SPALLED/ MISSING BRICKWORK TO BE REPLACED WITH LIKE FOR LIKE REPLACEMENT BRICKWORK.
- ALL VEGETATION WITHIN 3M OF THE STRUCTURE IS TO BE REMOVED, ESTABLISHED VEGETATION TO BE CUT BACK AND TREATED WITH HERBICIDE.
- ALL BRICKWORK TO BE CLEANED

Rev	Date	Description	Drawn	Check	Approv
01	14/06/16	PLANNING SUBMISSION	M.B	A.D.	A.D.

MURPHY

Network Rail

PROJECT:
GREAT DUCIE ST REFURBISHMENT

Site
MVE1 1A & 1B, DSE 146/130
MANCHESTER VICTORIA

Client
J MURPHY & SONS LTD
WIGAN ROAD
GOLBORNE
WA3 3UB
Phone 01924 725326
Fax 01942 721530
info@murphygroup.co.uk
www.murphygroup.co.uk

ARCADIS Design & Consultancy for natural and built assets

Registered office:
Manning House
22 Carlisle Place
London
SW1P 1JA

Coordinating office:
5th Floor, Faraday Street,
Birchwood Park,
Warrington WA3 6GA
Tel: 44 (0)1925 800700

www.arcadis.com

TITLE:
MVE1 1A SPAN 1
PROPOSED
GENERAL ARRANGEMENT
AND REMEDIAL WORKS

Designed	M BARDIN	Signed / Date	14/06/2016
Drawn	M BARDIN	Signed / Date	14/06/2016
Checked	A DAWSON	Signed / Date	14/06/2016
Approved	A DAWSON	Signed / Date	14/06/2016
Scale:	As shown	Datum:	N/A
Original Size:	A1	Grid:	N/A
ELR:	MVE1	Mileage:	0m 205yds
Suitability Code:	N/A	Project Number:	UA007926

Suitability Description:
PLANNING
NOT TO BE USED FOR CONSTRUCTION

Drawing Number: 1002-04-UA007926-UT41D
Revision: 01

© Copyright reserved