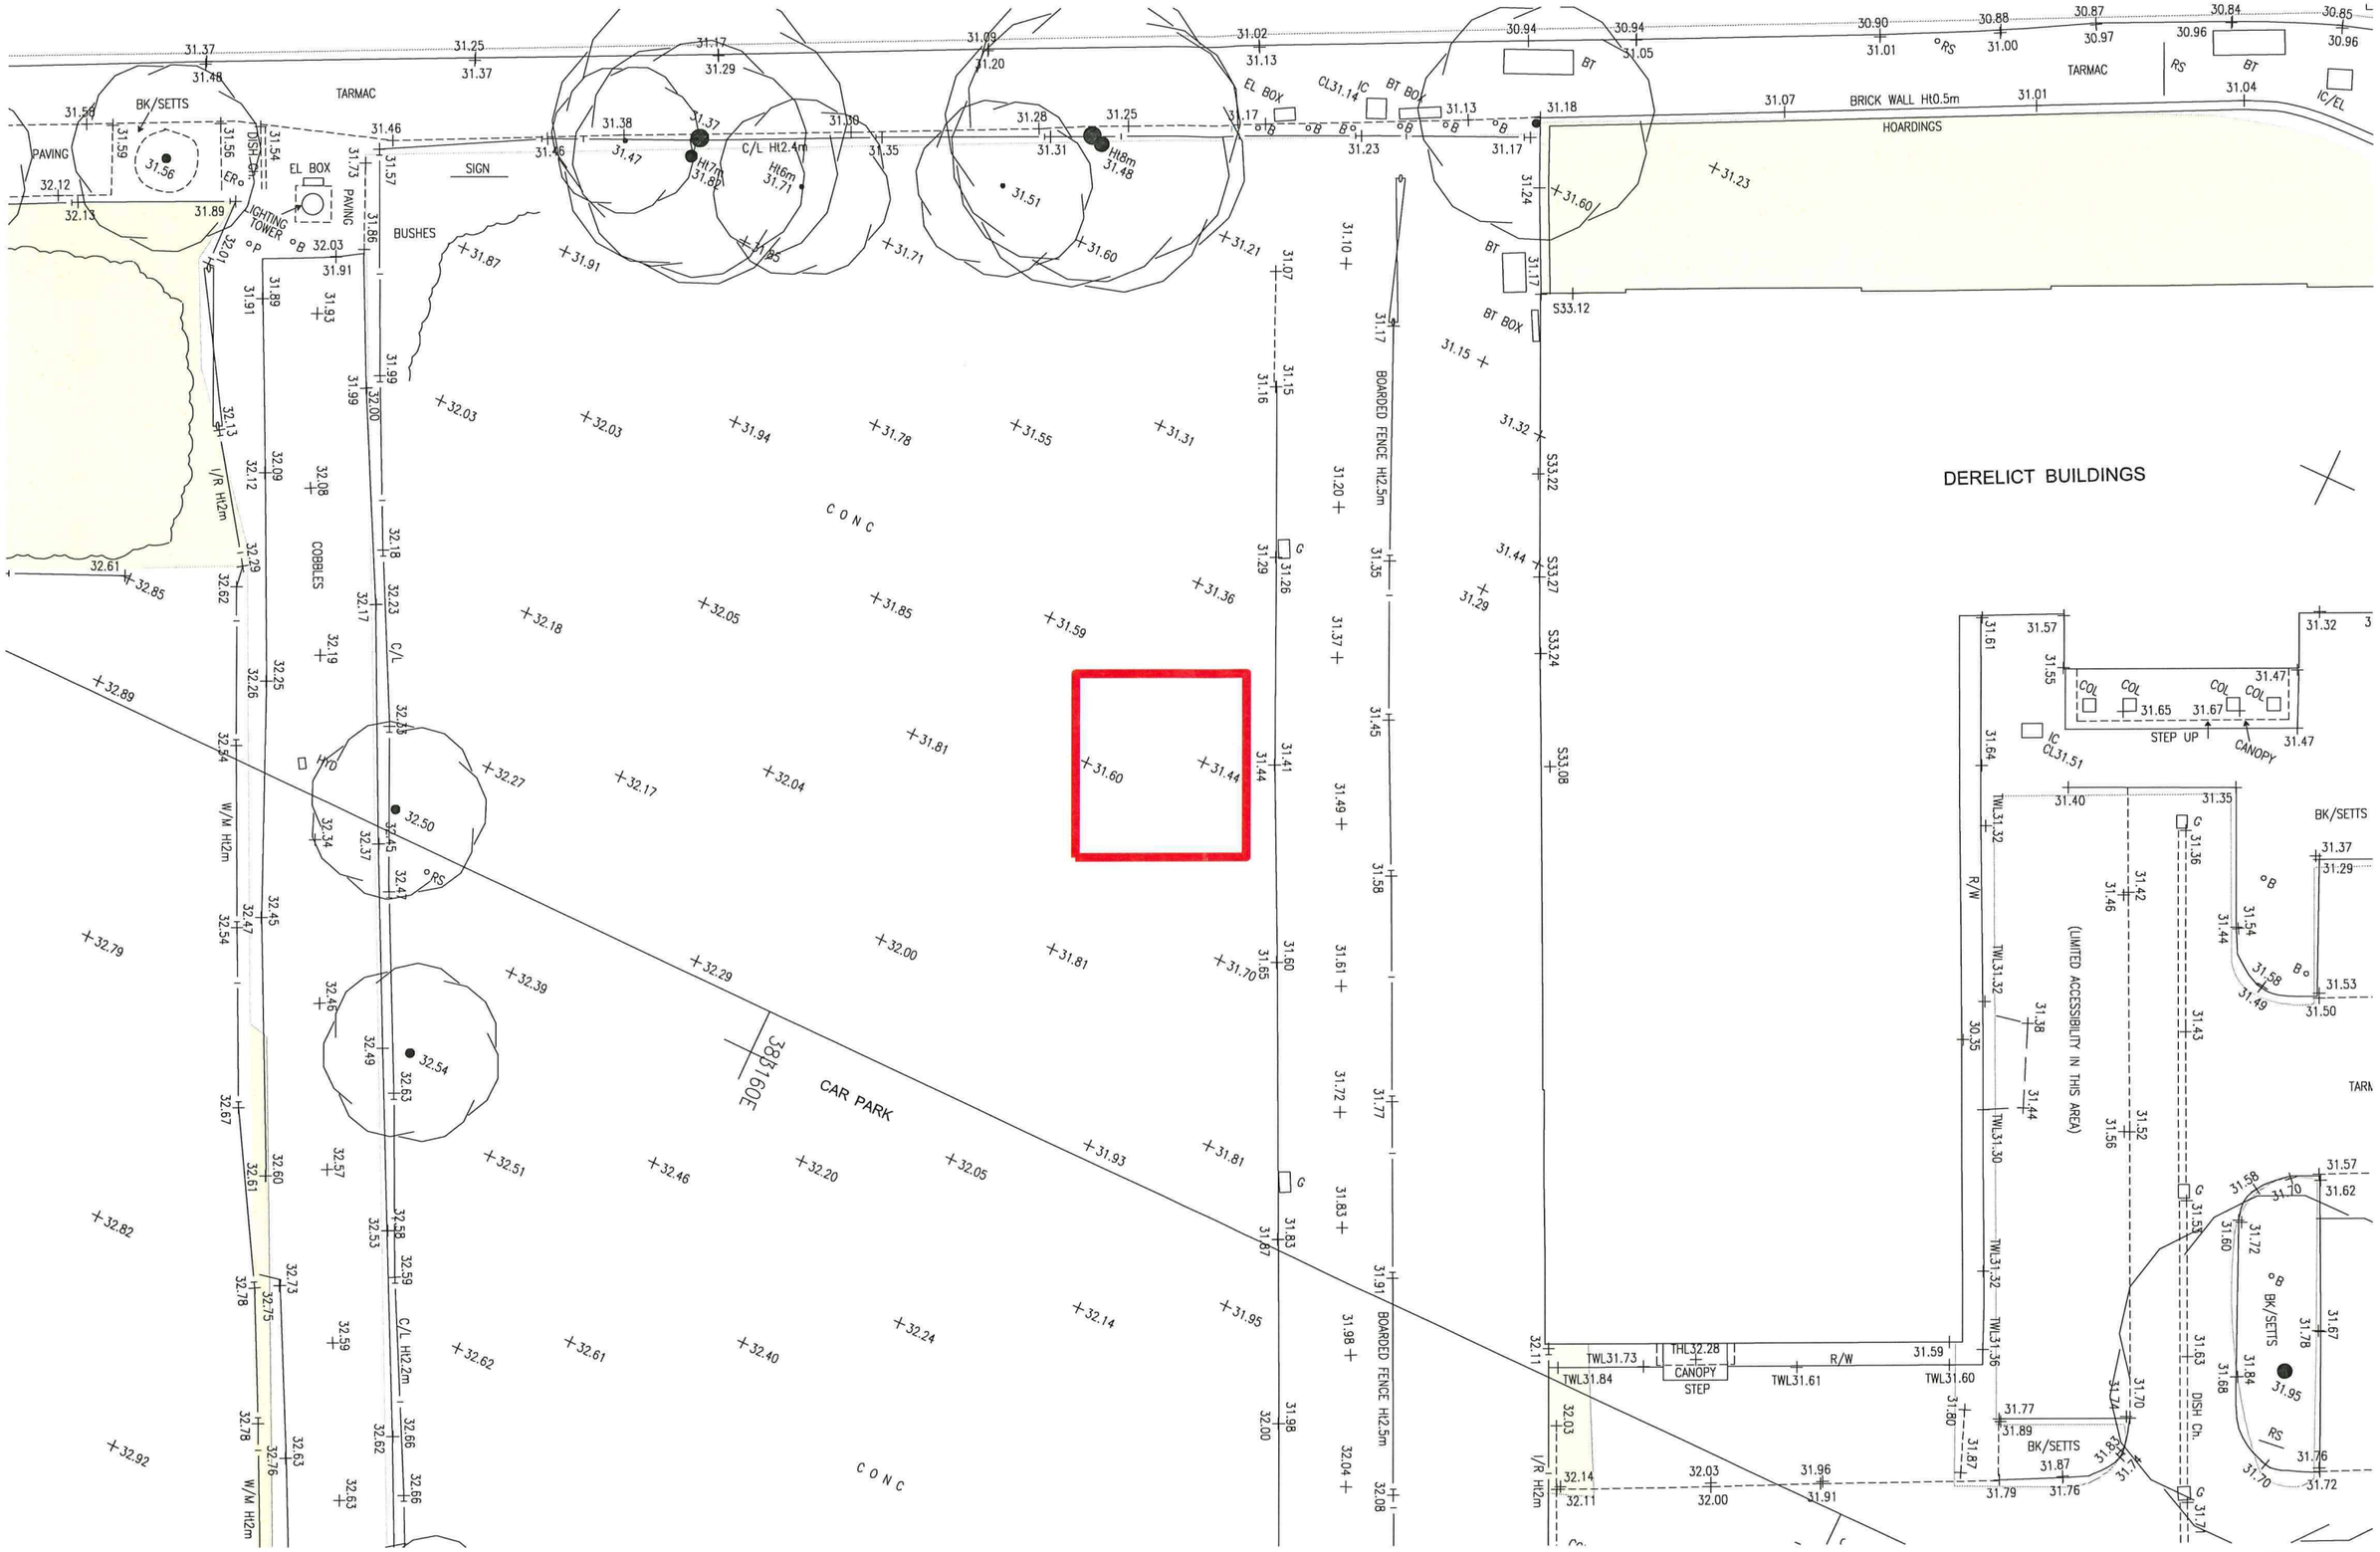

IAN SIMPSON ARCHITECTS LIMITED

Note:
This drawing is copyright
Do not scale off dimensions.
All dimensions to be checked on site by contractor.
Contractor to report any dimensional discrepancies, errors or omissions prior to commencing on site.

Rev	Date	Description
P01	09-11-2017	Planning Issue

North

Project Title: CROWN STREET MANCHESTER

Drawing Title: DETAILED LOCATION PLAN

Status: PLANNING

Scale: 1:200 @ A3

Date: NOV 2017

Job No: 7357

Drawing No: 7357-Z1-A-G100-SK-007

Revision: P01

SimpsonHaugh AND PARTNERS

MANCHESTER
Riverside, 4 Commercial St
Manchester M15 4RQ
+44 (0)161 835 2340
www.simpsonhaugh.com

LONDON
5-8 Roberts Place
London EC1R 0EB
+44 (0)20 7540 4000
mail@simpsonhaugh.com

© SimpsonHaugh and Partners 2015