This Drawing is Copyright
DO NOT SCALE FROM THIS DRAWING

NOTES

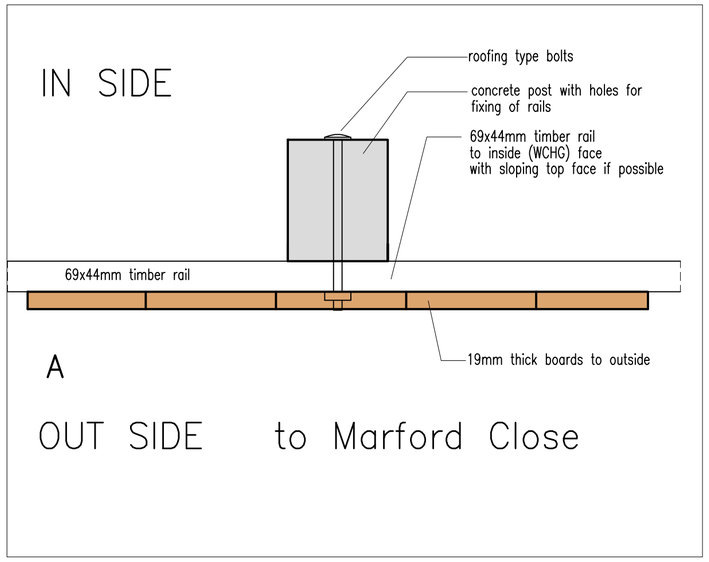

DETAILS 1 : 5

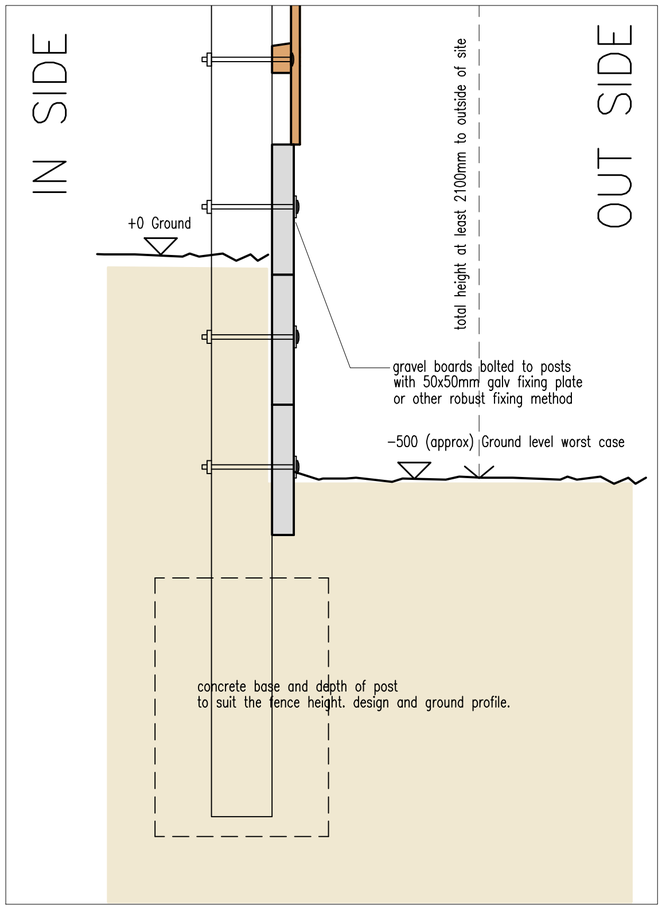

SECTION 1 : 10
retaining situation

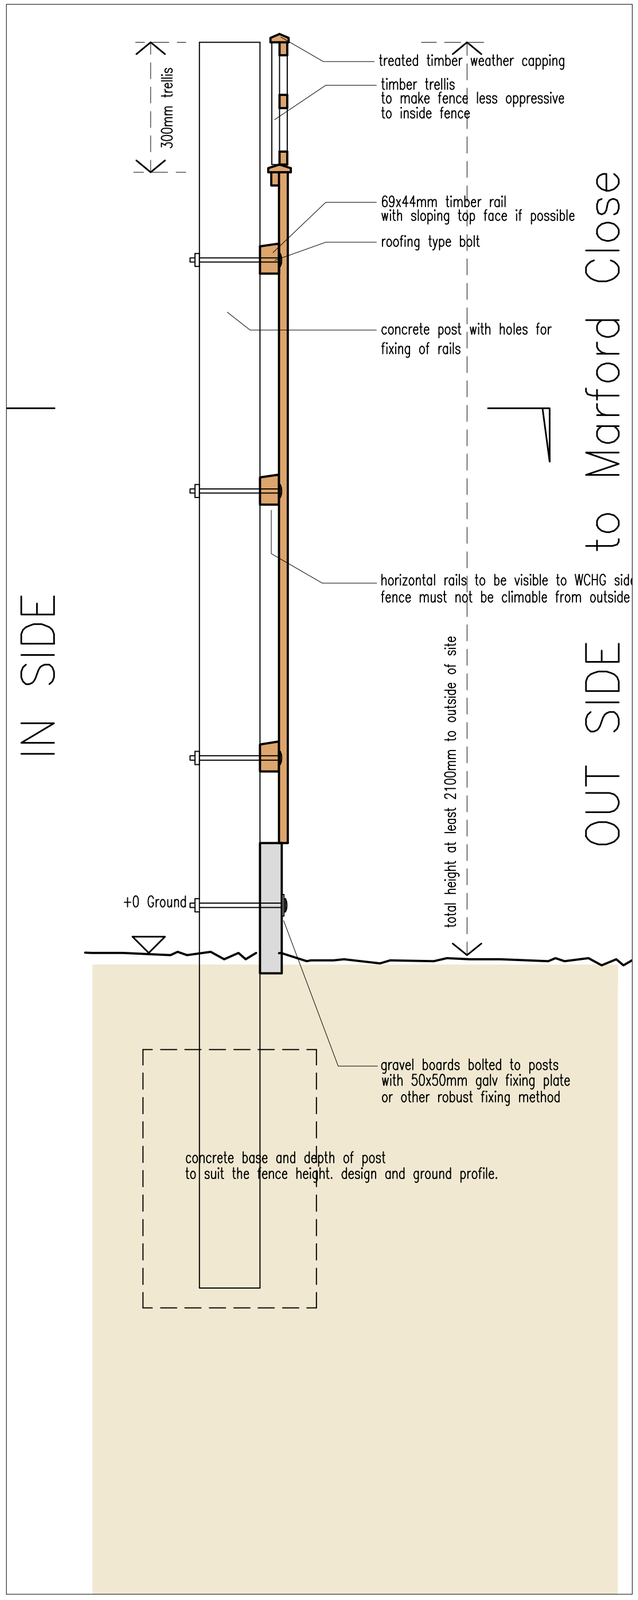

SECTION 1 : 10
where there is no retaining

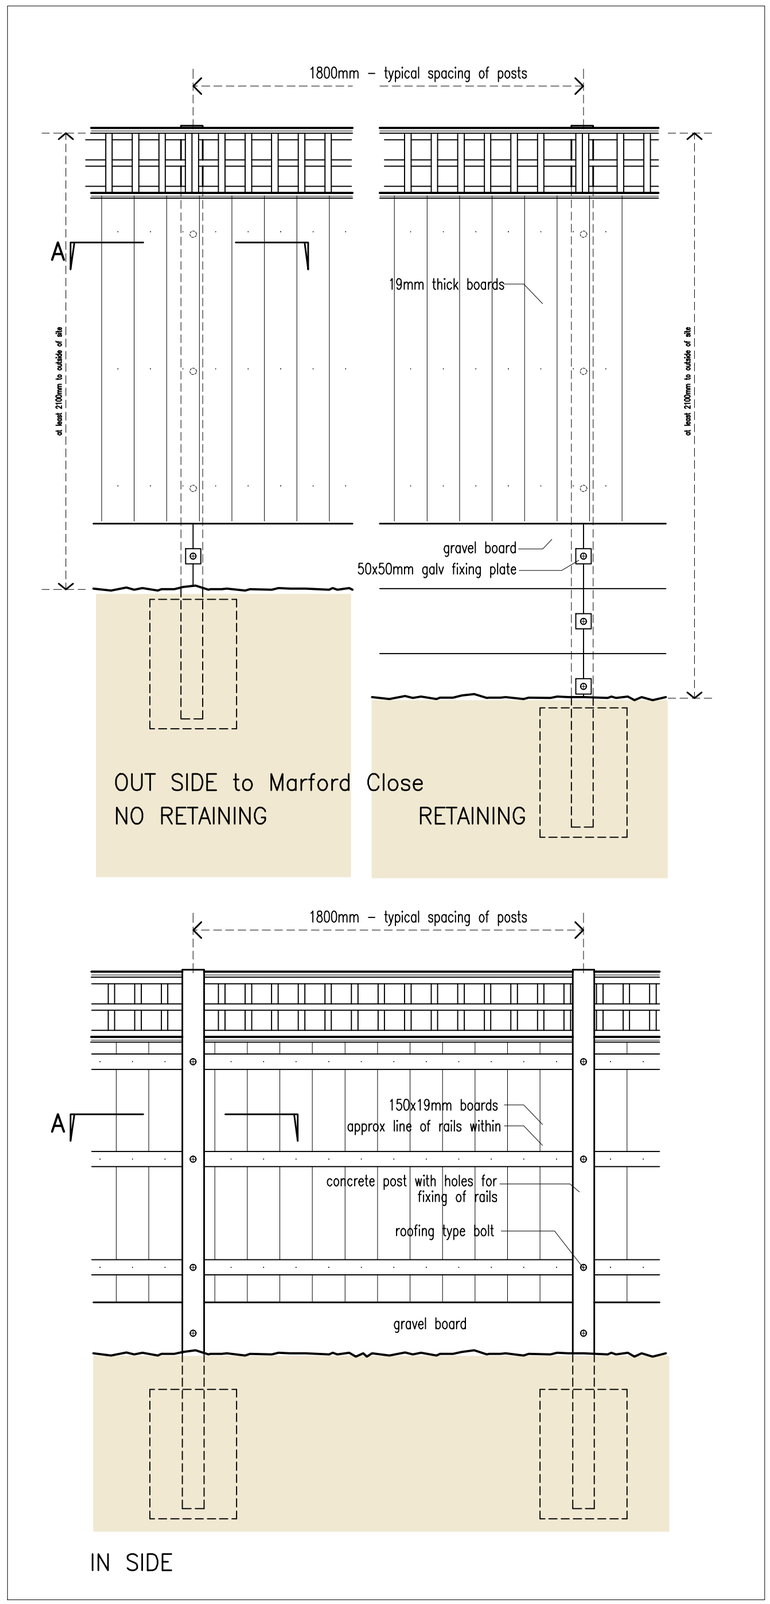

ELEVATIONS 1 : 20

REVISIONS	DATE
B Boarding amended to single-sided. Retaining situation amended.	17.10.17
A Trellis added to top and boarding extended over gravel board at base	21.09.17

DWG TITLE
Close-boarded fence to Marford Close boundary

JOB
ALTRINCHAM ROAD
Wythenshawe M23

CLIENT
WCHG

SCALE: 1:5 1:10 1:20@A2
DWG No: **1788-42 B**
DRAWN: gm
DATE: 20.09.17

B Y A
ARCHITECTURE . PROJECT MANAGERS . PROPERTY CONSULTANTS . BUILDING CONSULTANTS

BYA Limited
Alma House,10 St Vincent Street, Liverpool, L3 5QW
Tel: 0151 708 8121 Fax: 0151 708 8141