
This drawing is protected by copyright and the information contained therein is the property of William McCall.
The drawing must not be copied and the information contained therein may not be used or disclosed without written permission of and in the manner permitted by William McCall.

0 1 2 3 4 5M


Scale 1:50@ A1

0 1 2 3 4 5 6 7 8 9 10M

Scale 1:100@ A1

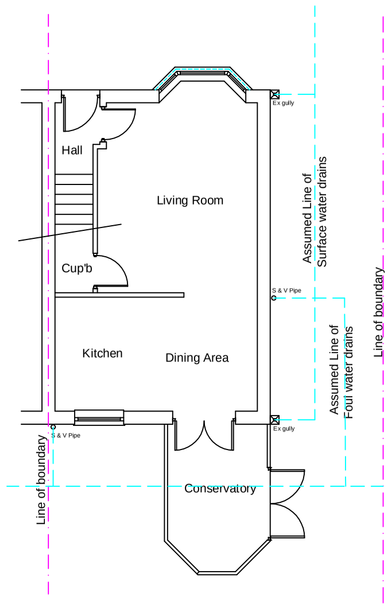


Existing Ground Floor Plan

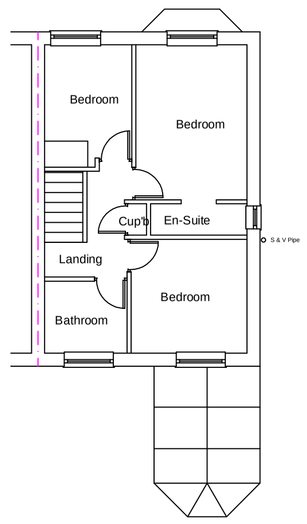


Existing First Floor Plan

1:100

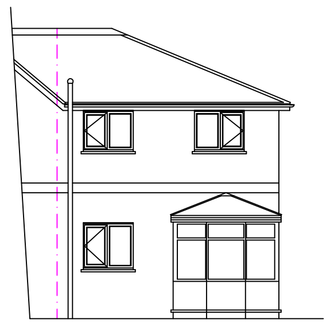

Existing Rear Elevation

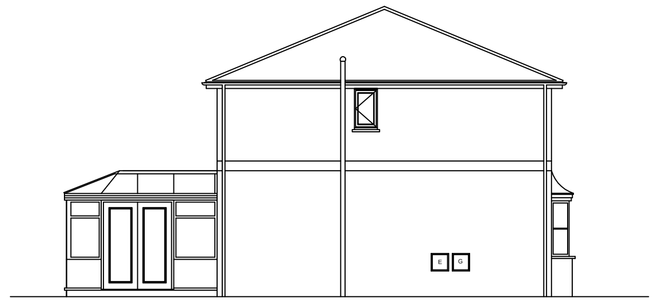


Existing Side Elevation

1:100




Existing Front Elevation

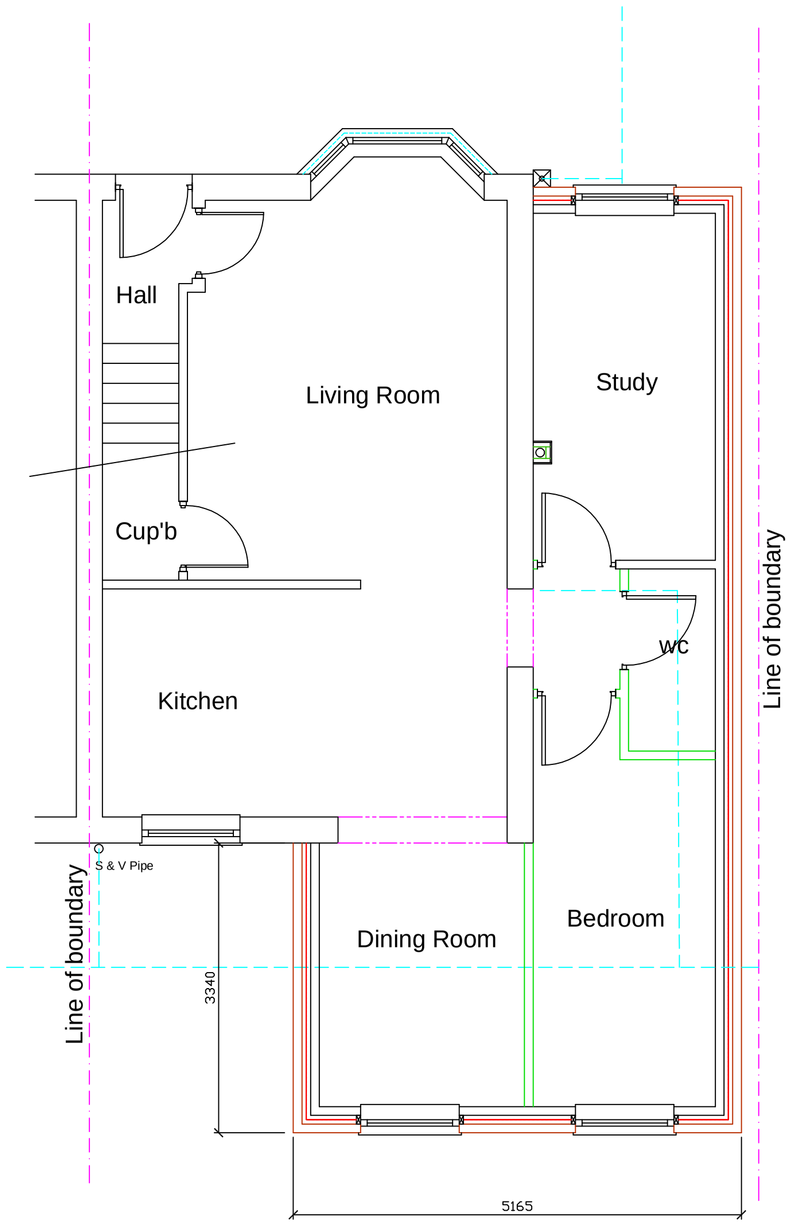


Proposed Ground Floor Plan

1:50

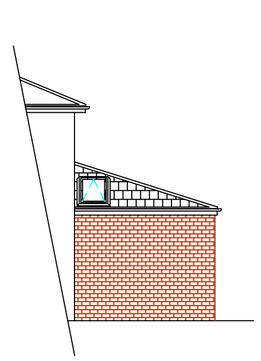


Proposed Rear Elevation

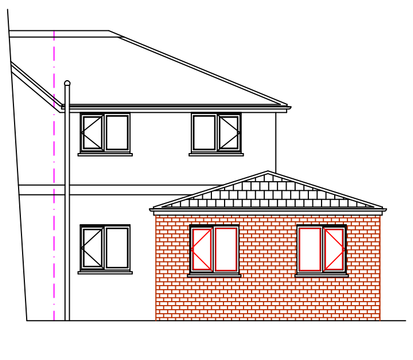

Proposed Side Elevation

1:100

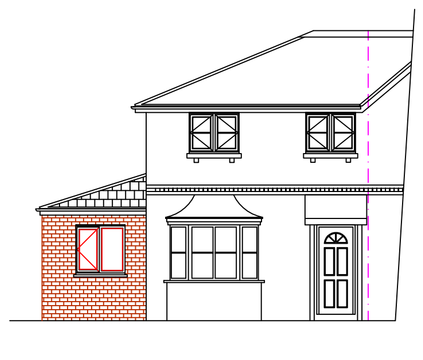

Planning Drawing

Project Title :-	Proposed Single Storey Side/Rear Extension
Client :-	Mr M Ostrowski
Drwg No :- 09/17/170	1 of 2
Date :- Sept,17	Rev :- *
Scale :- 1:100 & 1:50	Drawn:- WMC
Checked :-	
Site Address :-	17 Northwold Drive, Blackley, Manchester, M9 7HY

The Old Post Room
34 Chew Valley Road
Greenfield
OL3 7DA
Saddleworth
Tel: 01457 871202
www.william-mccall.com | enquiries@william-mccall.com

A1