KEY:

1. EXISTING BRICKWORK
2. NEW BRICKWORK TO MATCH EXISTING
3. NEW SMOOTH RENDER (OFF WHITE COLOUR)
4. NEW UPVC FRAMED DOUBLE GLAZED WINDOWS (WHITE COLOUR)
5. NEW SOLID VENTILATION FLAP (TO MATCH WINDOWS)
6. NEW TIMBER ENTRANCE DOOR (STAINED NATURAL COLOUR)
7. NEW CLAY TILE ROOF (TO MATCH EXISTING)
8. NEW ROOFLIGHTS (DARK GREY COLOUR)
9. NEW UPVC GUTTERS AND DOWNPIPES (BLACK COLOURED)
10. NEW METAL STOVE FLUE
11. NEW ALUMINIUM SLIDING BI-FOLD DOORS (DARK GREY)

NOTE:

DASHED RED LINE INDICATES OUTLINE OF EXISTING HOUSE

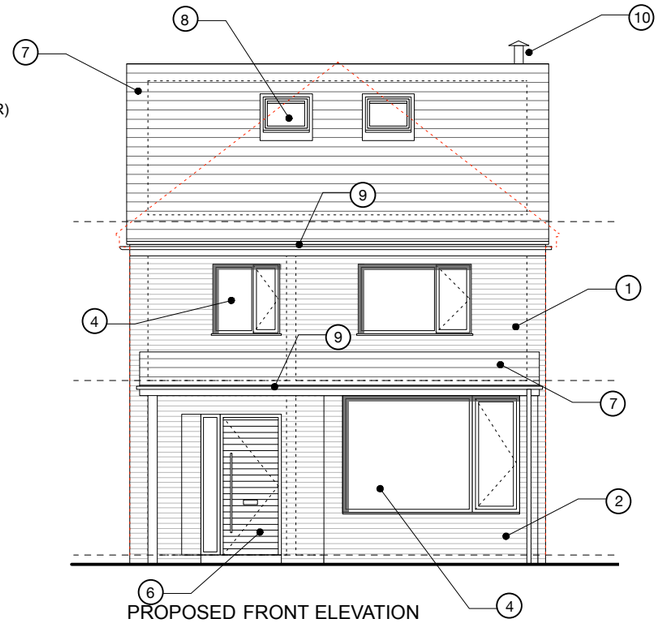

PROPOSED FRONT ELEVATION
1:100 @ A3

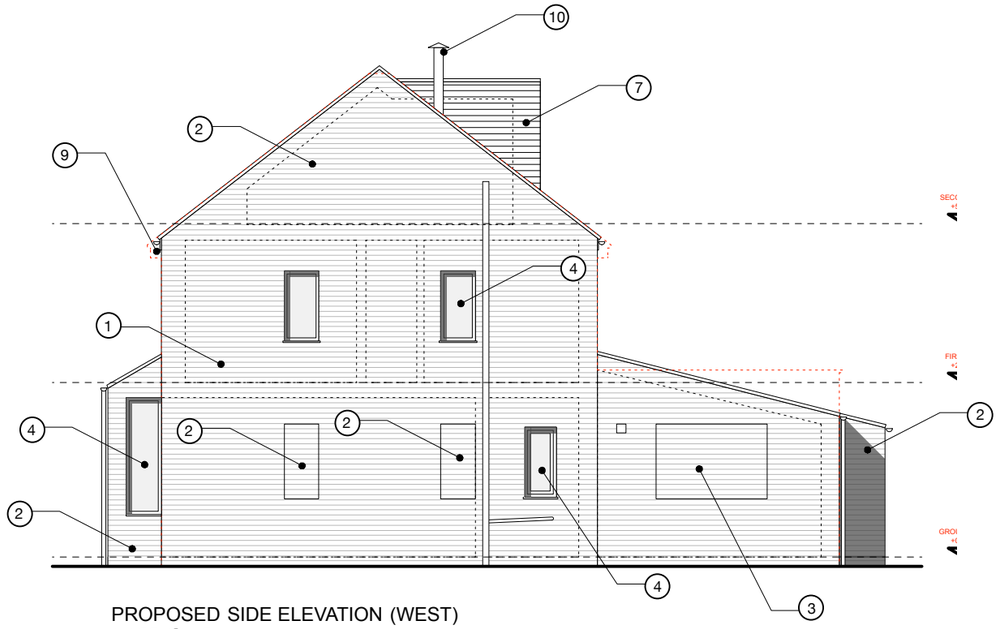

PROPOSED SIDE ELEVATION (WEST)
1:100 @ A3

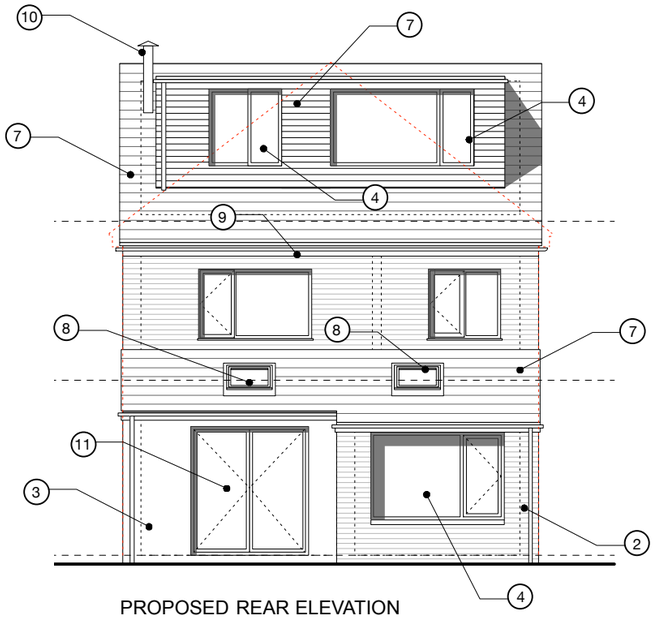

PROPOSED REAR ELEVATION
1:100 @ A3

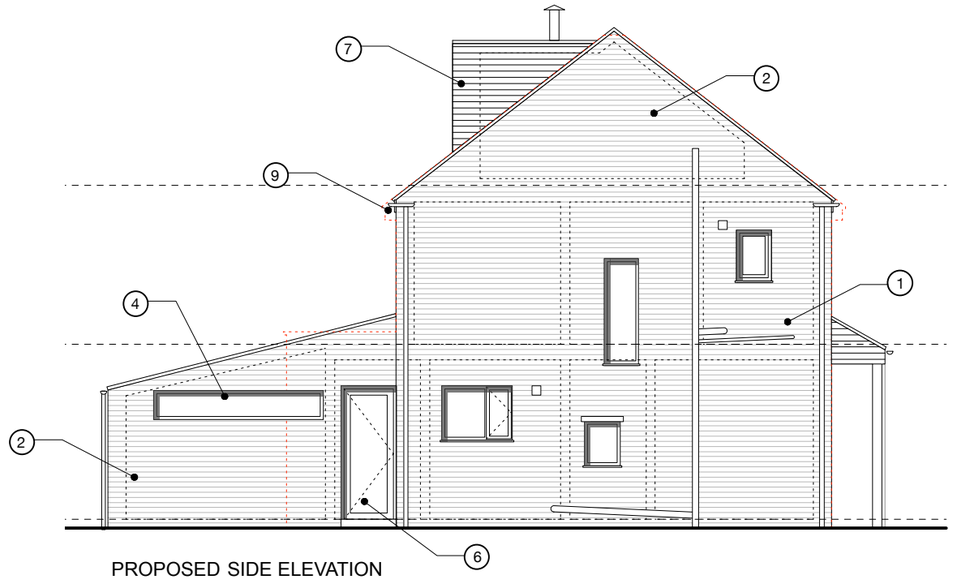

PROPOSED SIDE ELEVATION
1:100 @ A3

FOR PLANNING
PROPOSED ELEVATIONS
1:100 @ A3

REV.	DATE	DESCRIPTION
B	26.08.17	PLANS AMENDED TO REDUCED PROPOSALS
A	09.02.16	JULIET BALCONY ADDED, MATERIAL COLOURS ADDED
-	02.02.16	PLANNING SUBMISSION

CLIENT: PAUL BOURNER
PROJECT TITLE: HOUSE REMODELLING
ADDRESS: 4 ARNFIELD ROAD, DIDSBURY
DRAWING TITLE: PROPOSED PLANS OPTION 1
DRAWING NO: 003_P_102B | SCALE: 1:100 @ A3 | DATE: JAN 2016

ALEX MELHUISH
ARCHITECTURE

19 OLDFIELD ROAD,
SALE,
MANCHESTER
M33 2AP
T 07743219570
E alex_melhuish@hotmail .com