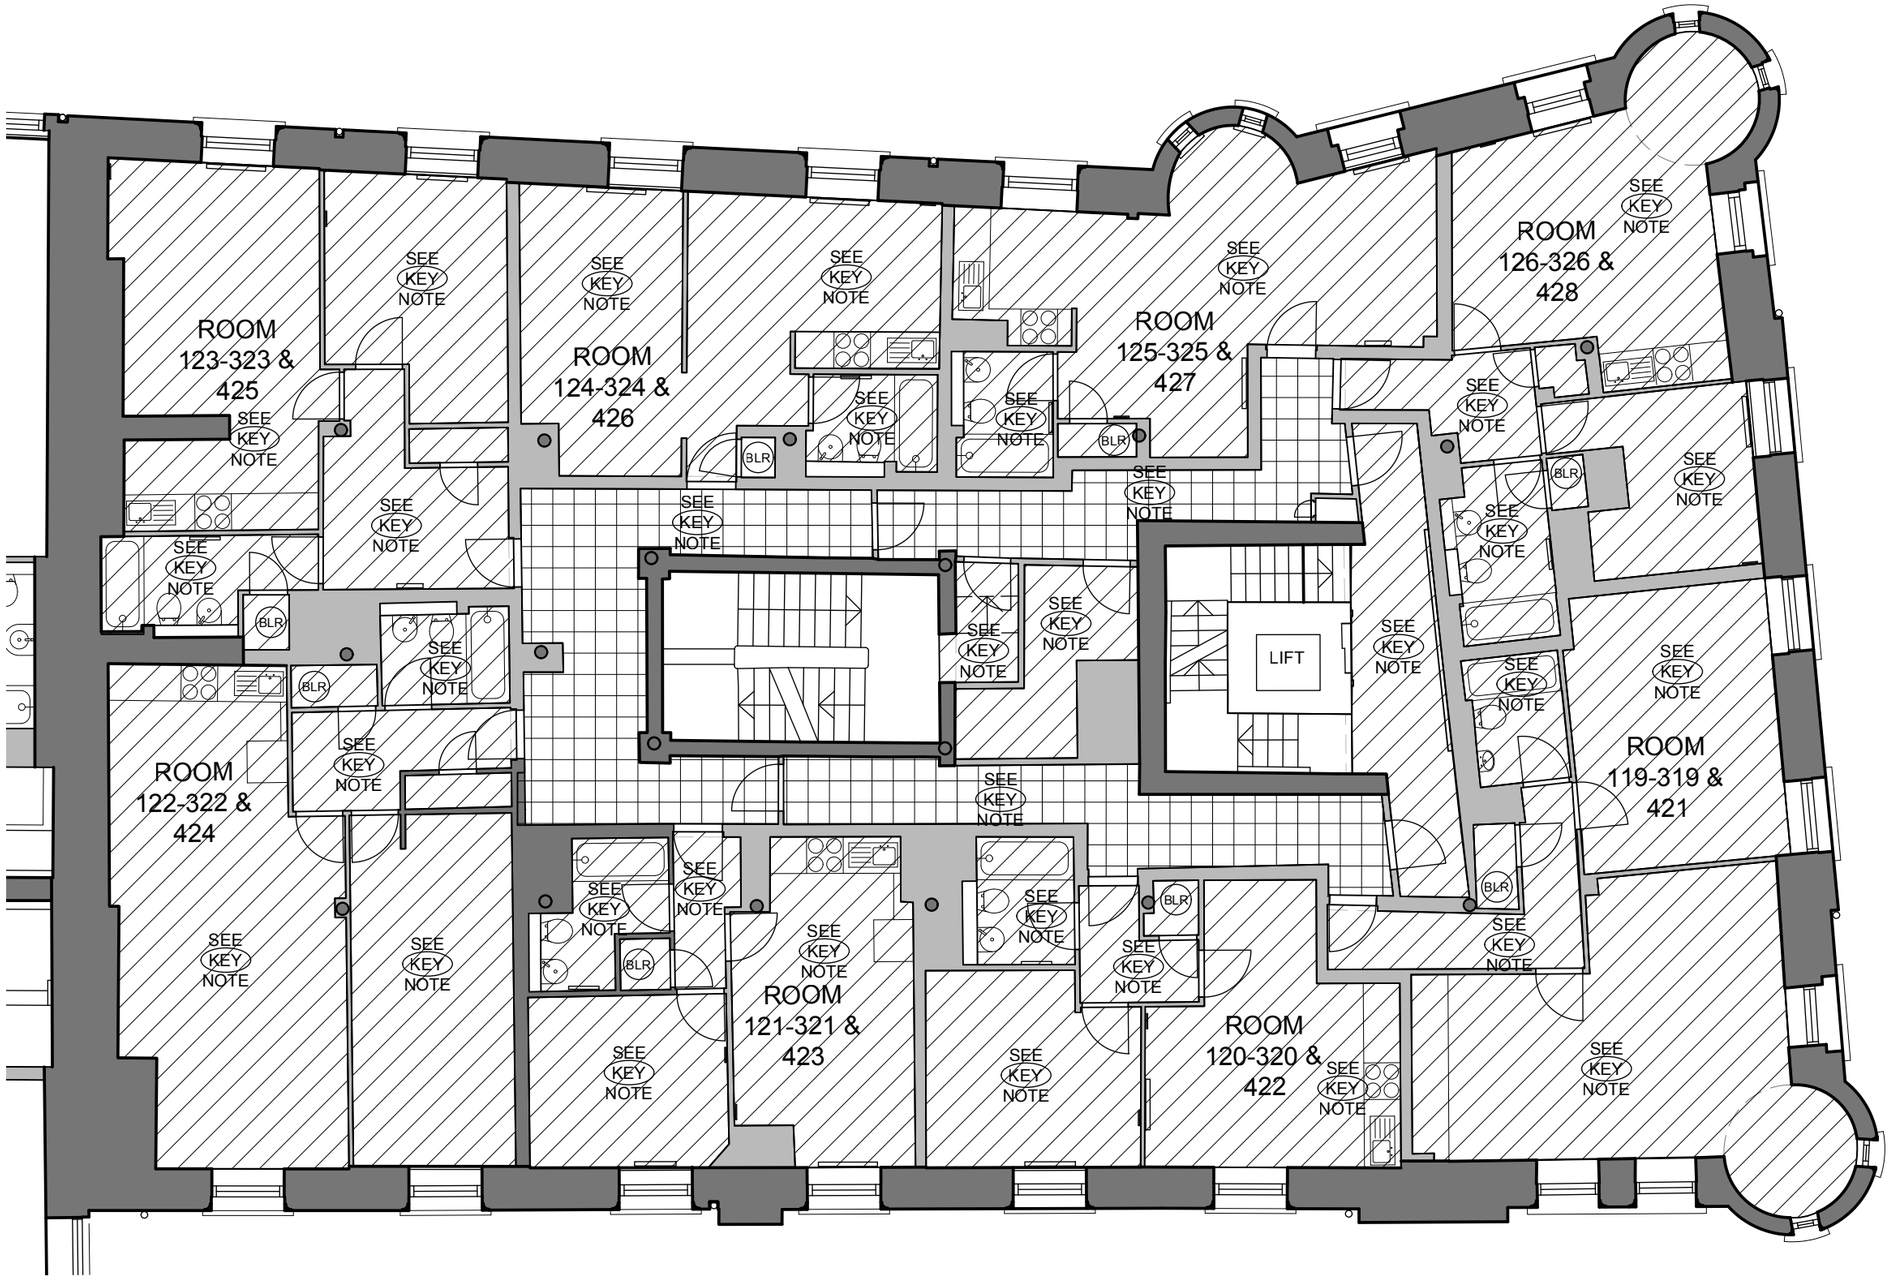


CENTRAL HOUSE EXISTING REFLECTIVE CEILING PLAN

CEILING FINISHES KEY:

TYPE 1
EXISTING PLASTERBOARD CEILING

TYPE 2
EXISTING LAY IN GRID AND PANELS CEILING SYSTEM

No Hatch — NO HATCH DENOTES STAIR SOFFIT

SEE KEY NOTE — PROPOSED CEILING HEIGHT MEASURED FROM FFL. REFER TO LRW DRAWING L(00)132 FOR HEIGHTS

GENERAL NOTES:

ALL DIMENSIONS ARE TO BE CHECKED ON SITE WITH ANY DISCREPANCIES REPORTED TO THE ARCHITECT PRIOR TO THE WORKS BEING CARRIED OUT.

ALL WORKS ARE TO BE IN ACCORDANCE WITH THE PLANNING APPROVAL AND ANY SUBSEQUENT APPROVED LOCAL AUTHORITY PLANNING CORRESPONDENCE INCLUDING DRAWINGS, DOCUMENTS AND REPORTS.

ALL WORKS ARE TO COMPLY WITH THE BUILDING REGULATIONS, BRITISH STANDARDS, CODE OF PRACTICE, AND ANY LOCAL STATUTORY REQUIREMENTS.

ALL WORKS ARE TO COMPLY WITH CURRENT HEALTH AND SAFETY LEGISLATION, H.S.E. RECOMMENDATIONS/GUIDANCE AND THE CURRENT C.D.M. REGULATIONS.

THIS DRAWING IS TO BE READ IN CONJUNCTION WITH LEACH RHODES WALKER ARCHITECTS GENERAL ARRANGEMENT (L CODE) DRAWINGS, TOGETHER WITH RELEVANT DETAILED (A CODE) DRAWINGS AND SPECIFICATIONS.

FOR ALL STRUCTURAL WORKS REFER TO THE STRUCTURAL ENGINEERS INFORMATION.

FOR ALL MECHANICAL AND ELECTRICAL WORKS REFER TO THE MECHANICAL AND ELECTRICAL ENGINEERS INFORMATION.

FOR ALL ABOVE GROUND DRAINAGE WORKS REFER TO THE PUBLIC HEALTH ENGINEERS INFORMATION.

ALL PRODUCTS SPECIFIED ARE TO BE INSTALLED STRICTLY IN ACCORDANCE WITH THE MANUFACTURERS RECOMMENDATIONS, SPECIFICATION AND DETAILS.

rev	description	drwn	auth	date

DO NOT SCALE OFF THIS DRAWING
© LEACH RHODES WALKER 2001

LeachRhodesWalker Architects

info@lrw.co.uk | www.lrw.co.uk
50 Dearmans Place Manchester M3 5LH

Manchester +44 (0)161 833 0211
London +44 (0)207 201 2160
Bucharest +40 (21)650 4026

client: SACO

project: THE ATRIUM MANCHESTER

project no	drawing no	rev
7664	L(26)16	

description - FIRST - FOURTH FLOOR EXISTING REFLECTIVE CEILING PLAN

scale	date drawn	drawn by	authorised by
1:100@ A3	23.11.17	DG	CM

File:C:\7664 The Atrium\Drawings\revit\LRW_7664_L(26)16 Fifth Fourth Floor Existing RCP — Plotted By: Call Up by

purpose of issue
planning ● building regs ○ tender ○ comment ○ approval ○ construction ○