## Proposed ground floor plan

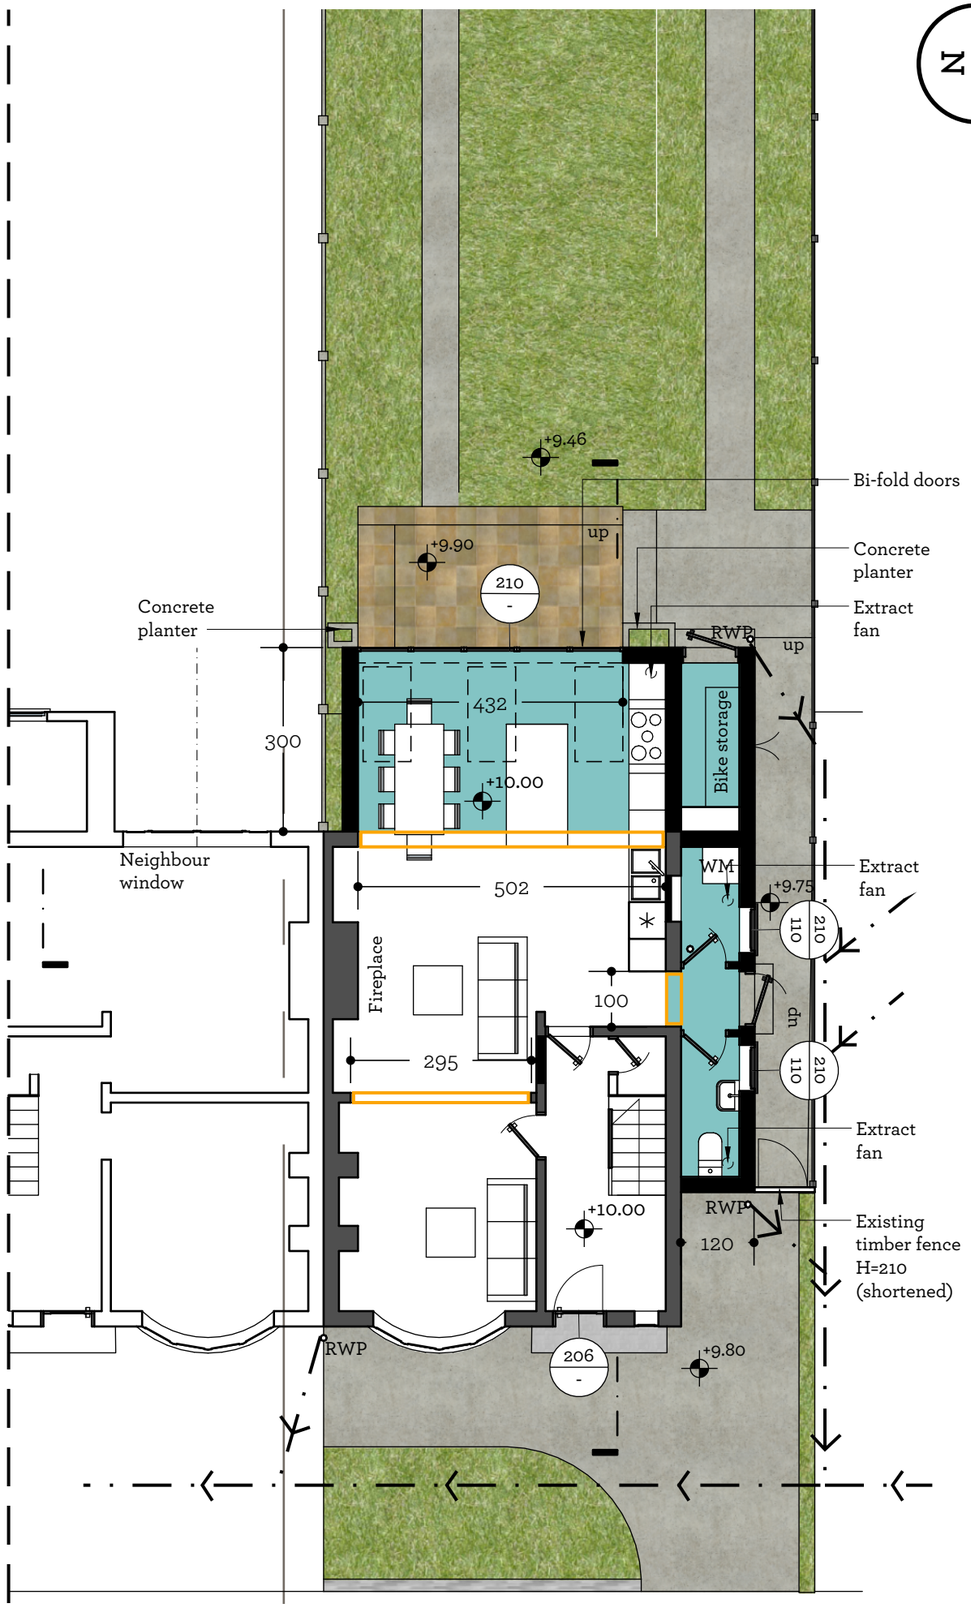


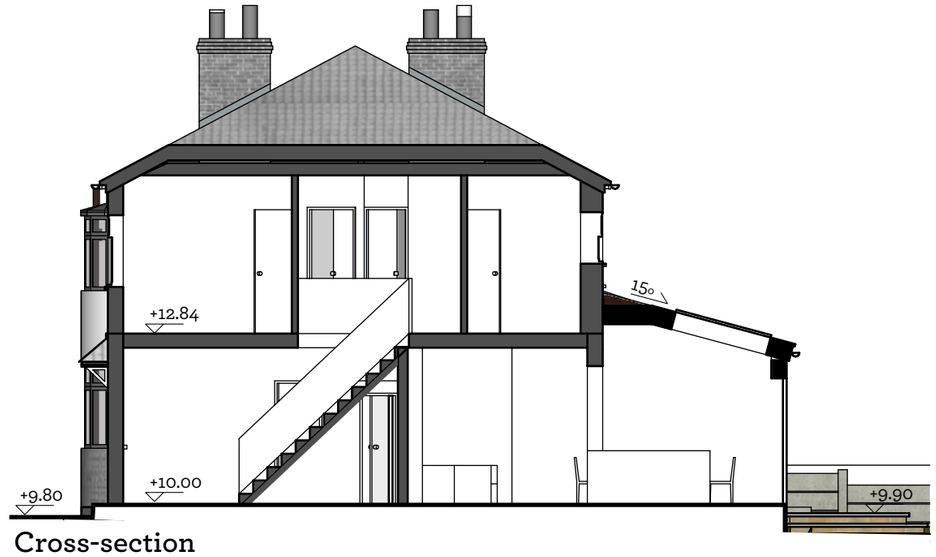


Cross-section

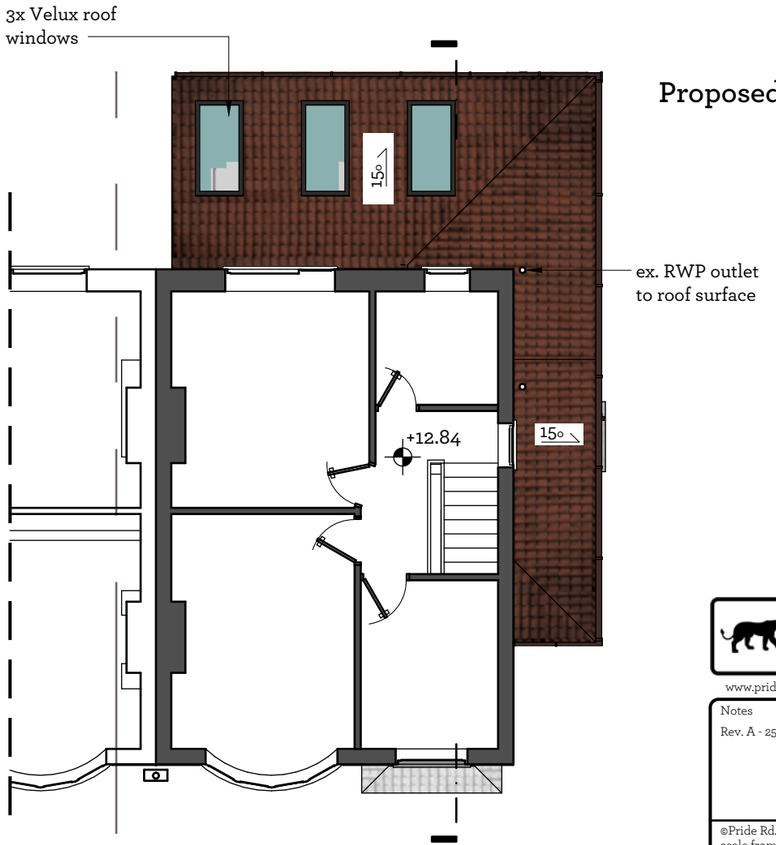


## Proposed first floor plan = existing first floor plan

Existing wall / partition

Proposed wall / partition /brick up

To be removed

Extended floor area

PRIDE RD. The architect your home deserves


www.prideroad.co.uk Tel: 0161 711 1018 Email: magda@prideroad.co.uk @architectMagda | Manchester


Notes

Rev. A - 25/11/17 - Bike storage door relocated to west facade


©Pride Rd. Ltd. 2016. All rights reserved. This drawing must not be reproduced without permission. Do not scale from this drawing. All dimension are in millimeters unless otherwise stated. Any discrepancies should be reported to the Architect. NB. Contractor must check and confirm all dimensions on site prior to manufacture. Concept design drawings are not suitable for planning applications or Building Regulations applications. Client and Contractor to ensure that structural design has been approved by a Building inspector and works in general to be approved by a Building Inspector.


| Stage | Client |
|---|---|
| Planning Application | Adel Hutchinson |
| Title: Proposed plans & cross section | Project: 27 Maidstone Av, Chorlton-cum-Hardy Manchester, M21 9ND |

| Scale @A3 | Drawing No. | Date | Job no. | Drawn | Rev. |
|---|---|---|---|---|---|
| 1:100 | 11 | 25/11/17 | M061 | LG | A |