
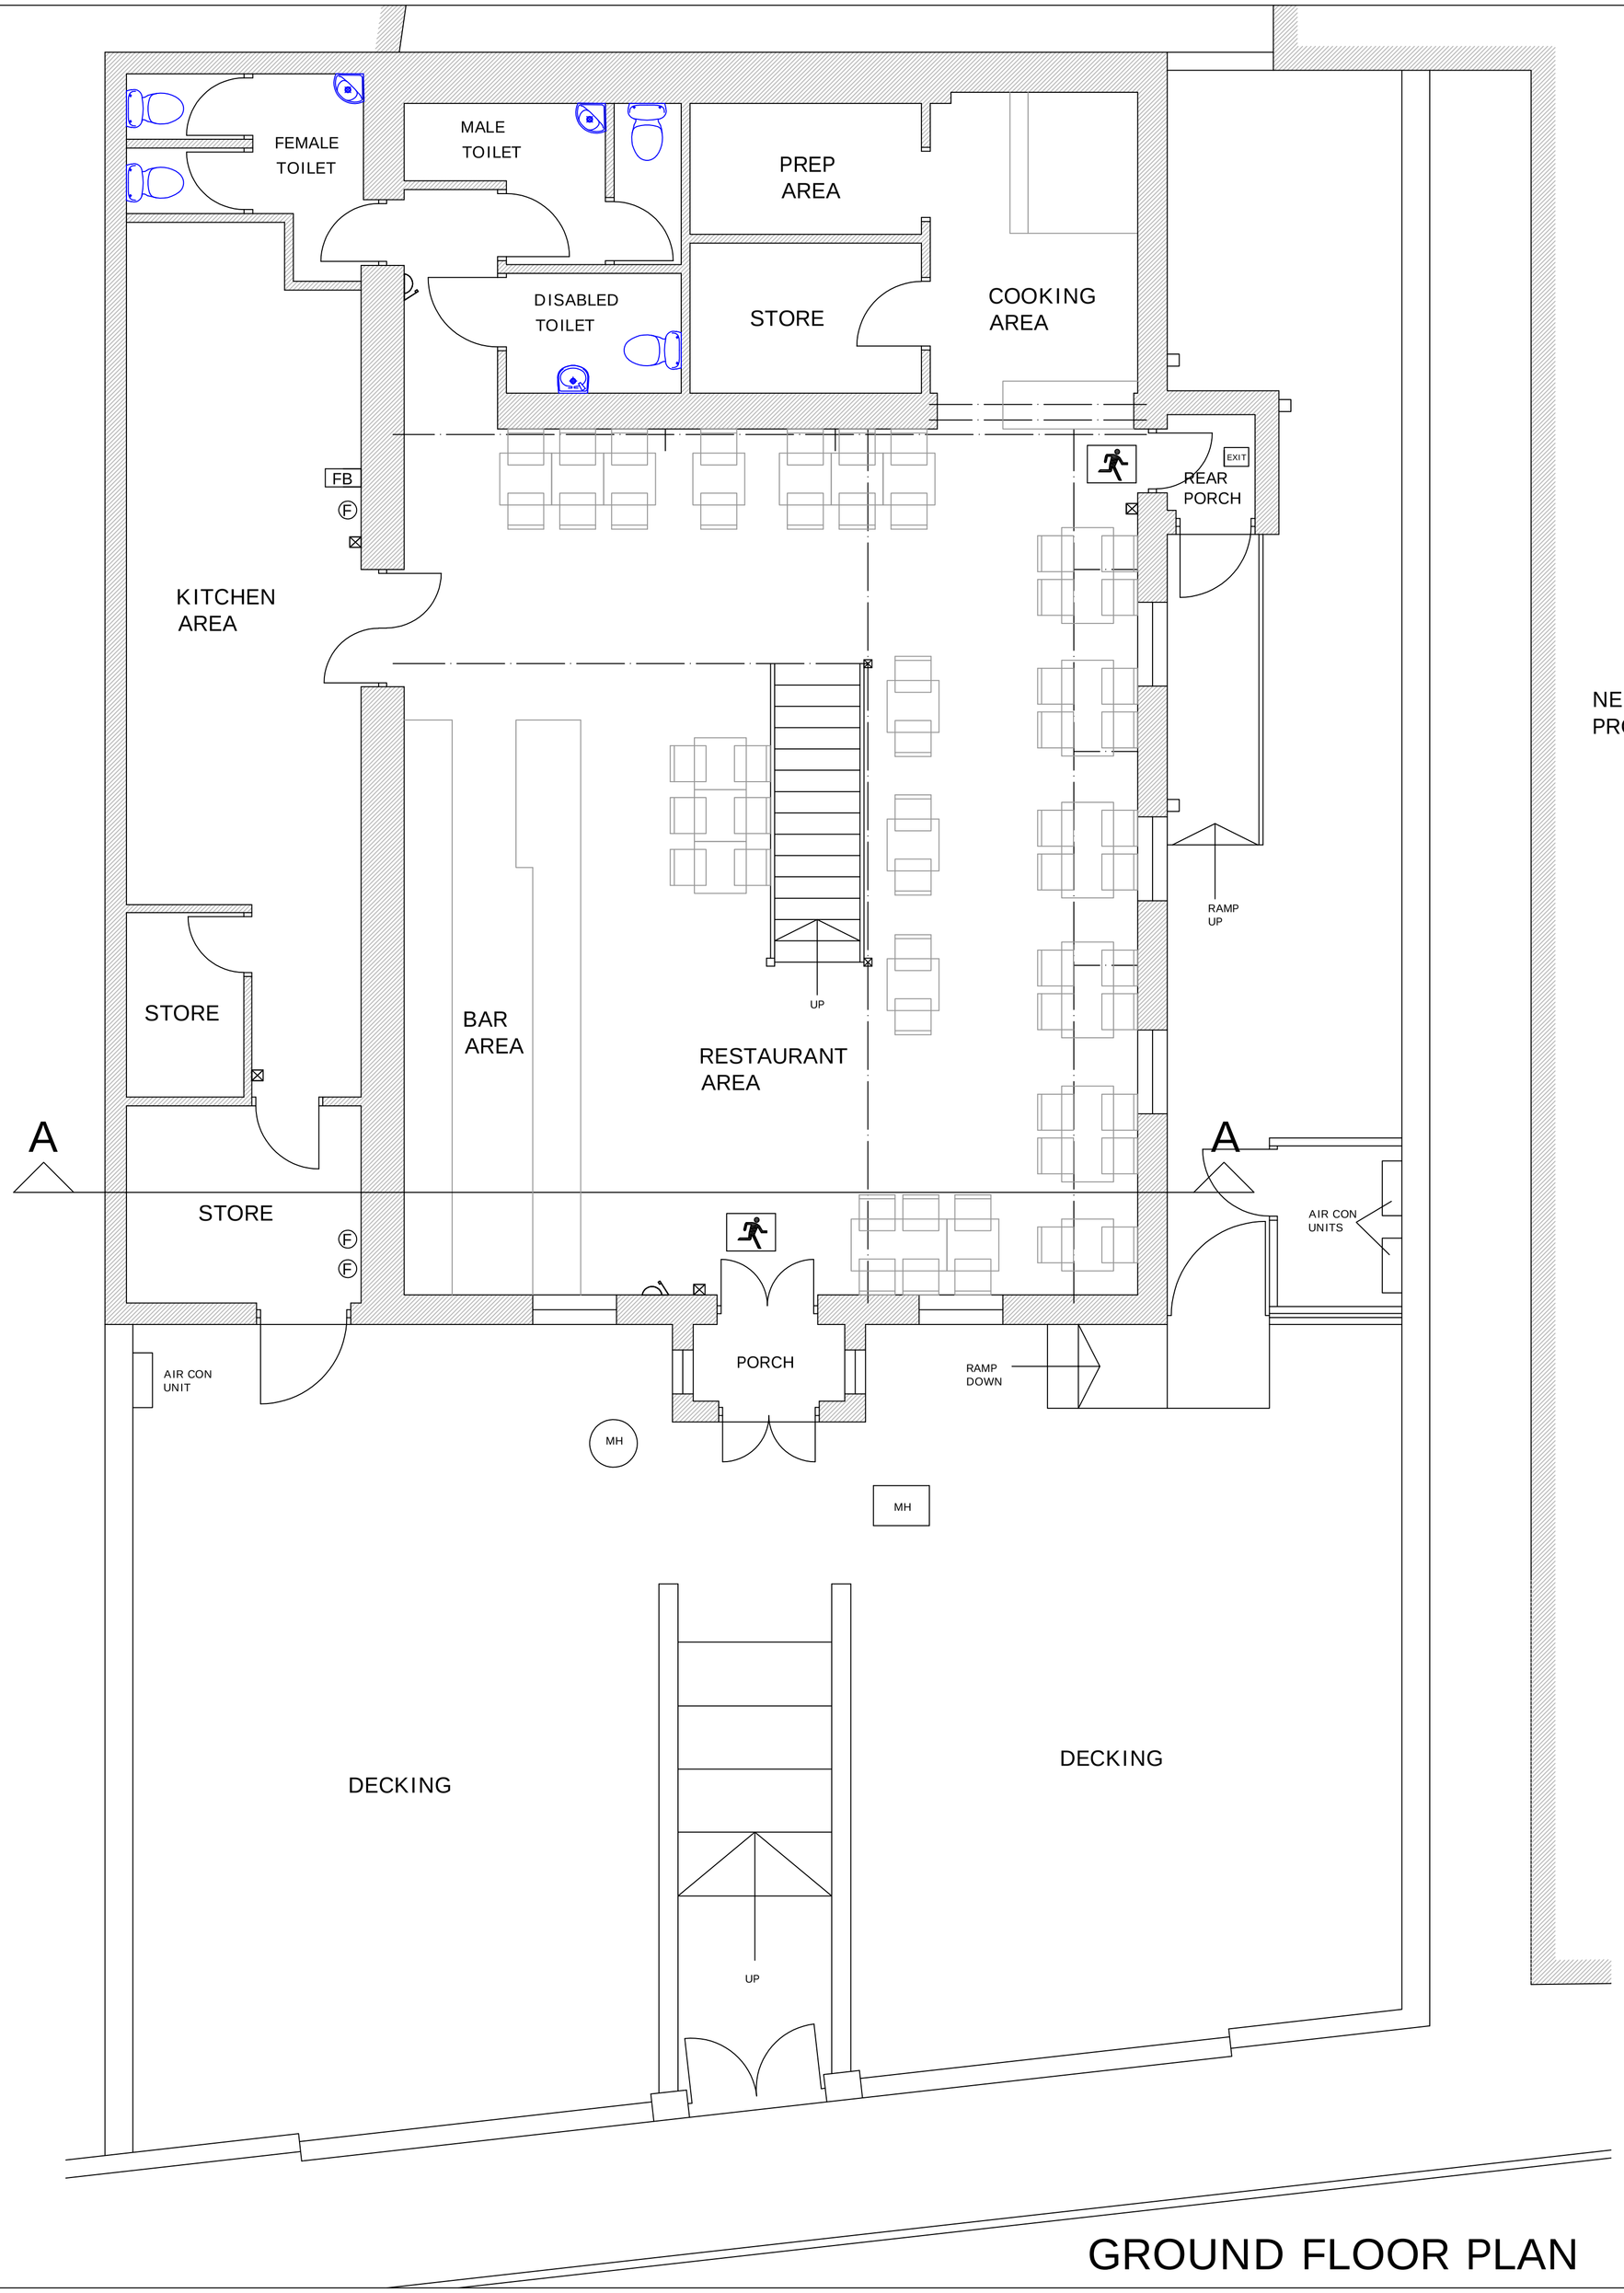



GROUND FLOOR PLAN

NEIGHBOURING PROPERTY

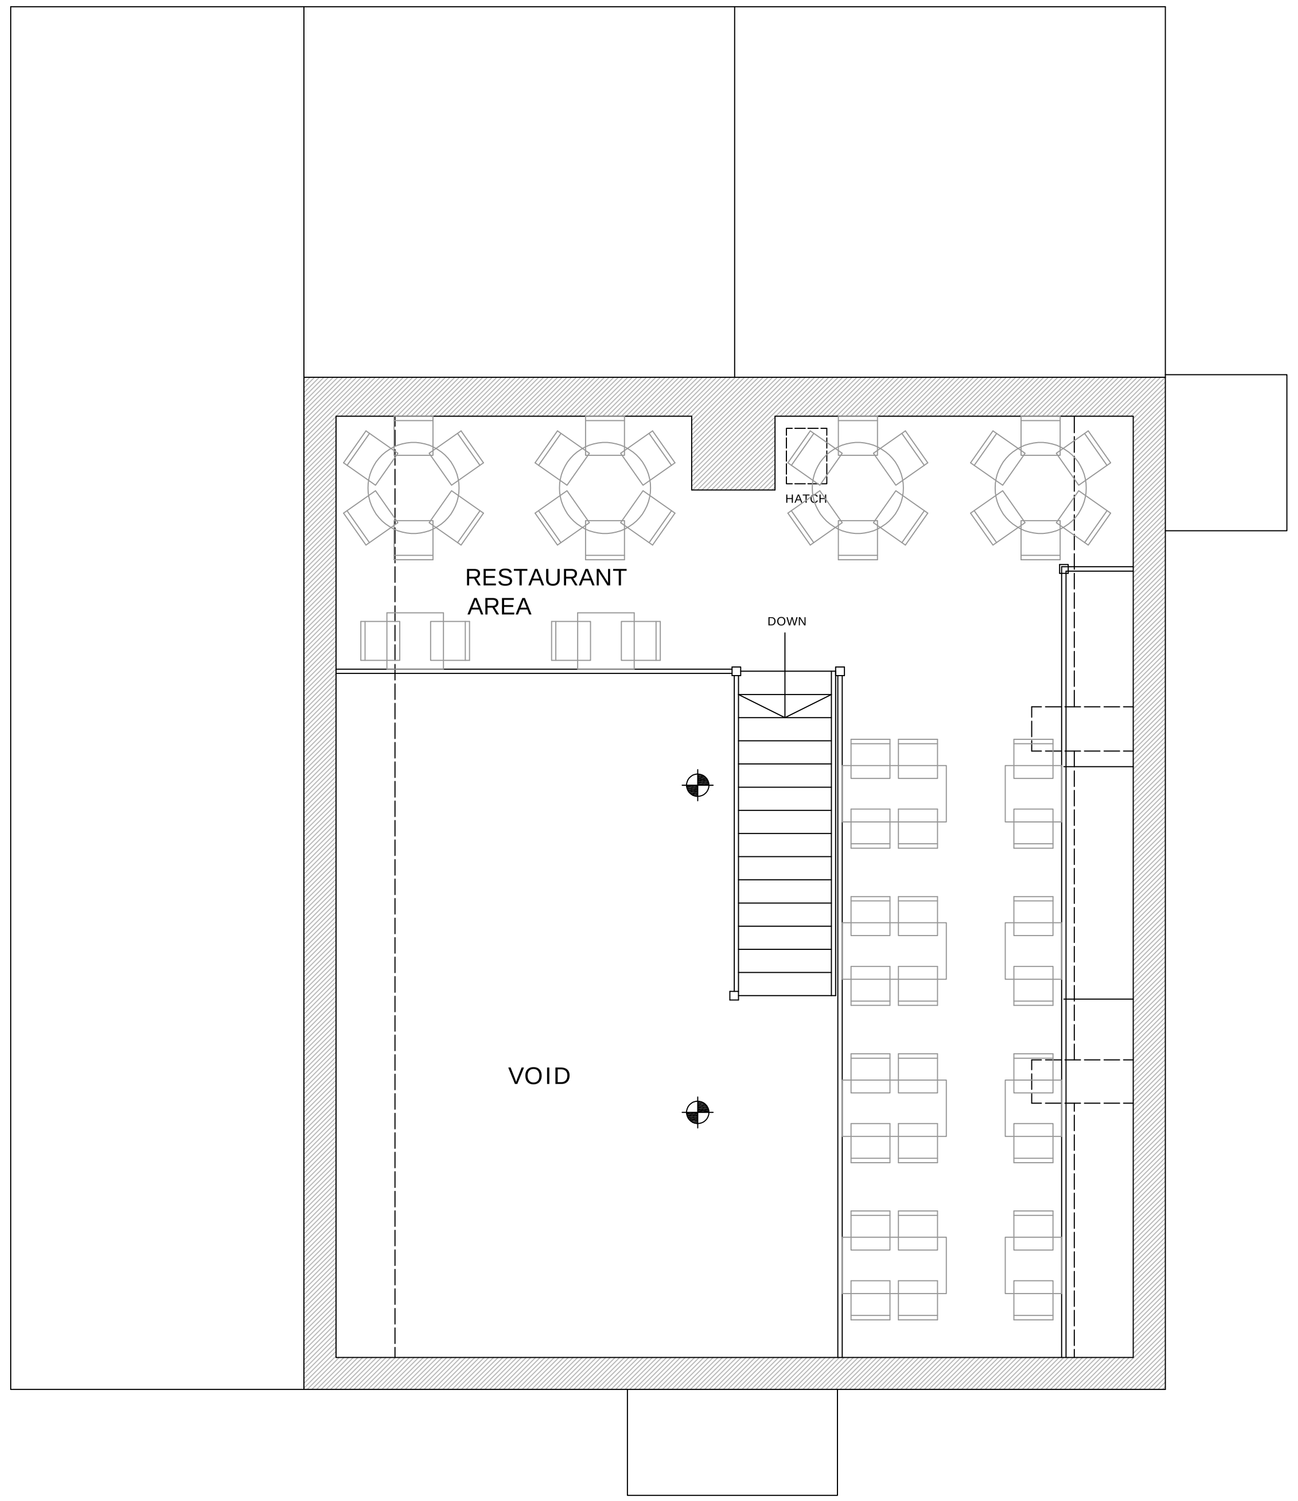


MEZANINE FLOOR PLAN

KEY

- BREAK GLASS POINT
- FIRE ALARM SOUNDER
- FIRE EXTINGUISHER
- SMOKE / HEAT DETECTOR
- FB — FIRE BLANKET
- ILLUMINATED EMERGENCY EXIT SIGN
- EXIT — EMERGENCY EXIT SIGN

| | |
|---|---|
| CLIENT | MR J. PERRY |
| PROJECT | REGULARISATION OF FLUE OUTLET & BIN STORE |
| ADDRESS | ZITANO<br>133 BEECH ROAD<br>CHORLTON, MANCHESTER |
| TITLE | PLANS AS EXISTING |
| DRAWING NO. | 1357/ 7 |
| REVISION SUFFIX: | |
| SCALE | 1 : 50 |
| DATE | 27.06.17 |

knightpyatt
architectural services
chartered surveyors

Tel: 01625 614447
Email: andy@knightpyatt.co.uk
Website: www.knightpyatt.co.uk

24 Landseer Drive,
Macclesfield, Cheshire.
SK10 3RU

A1