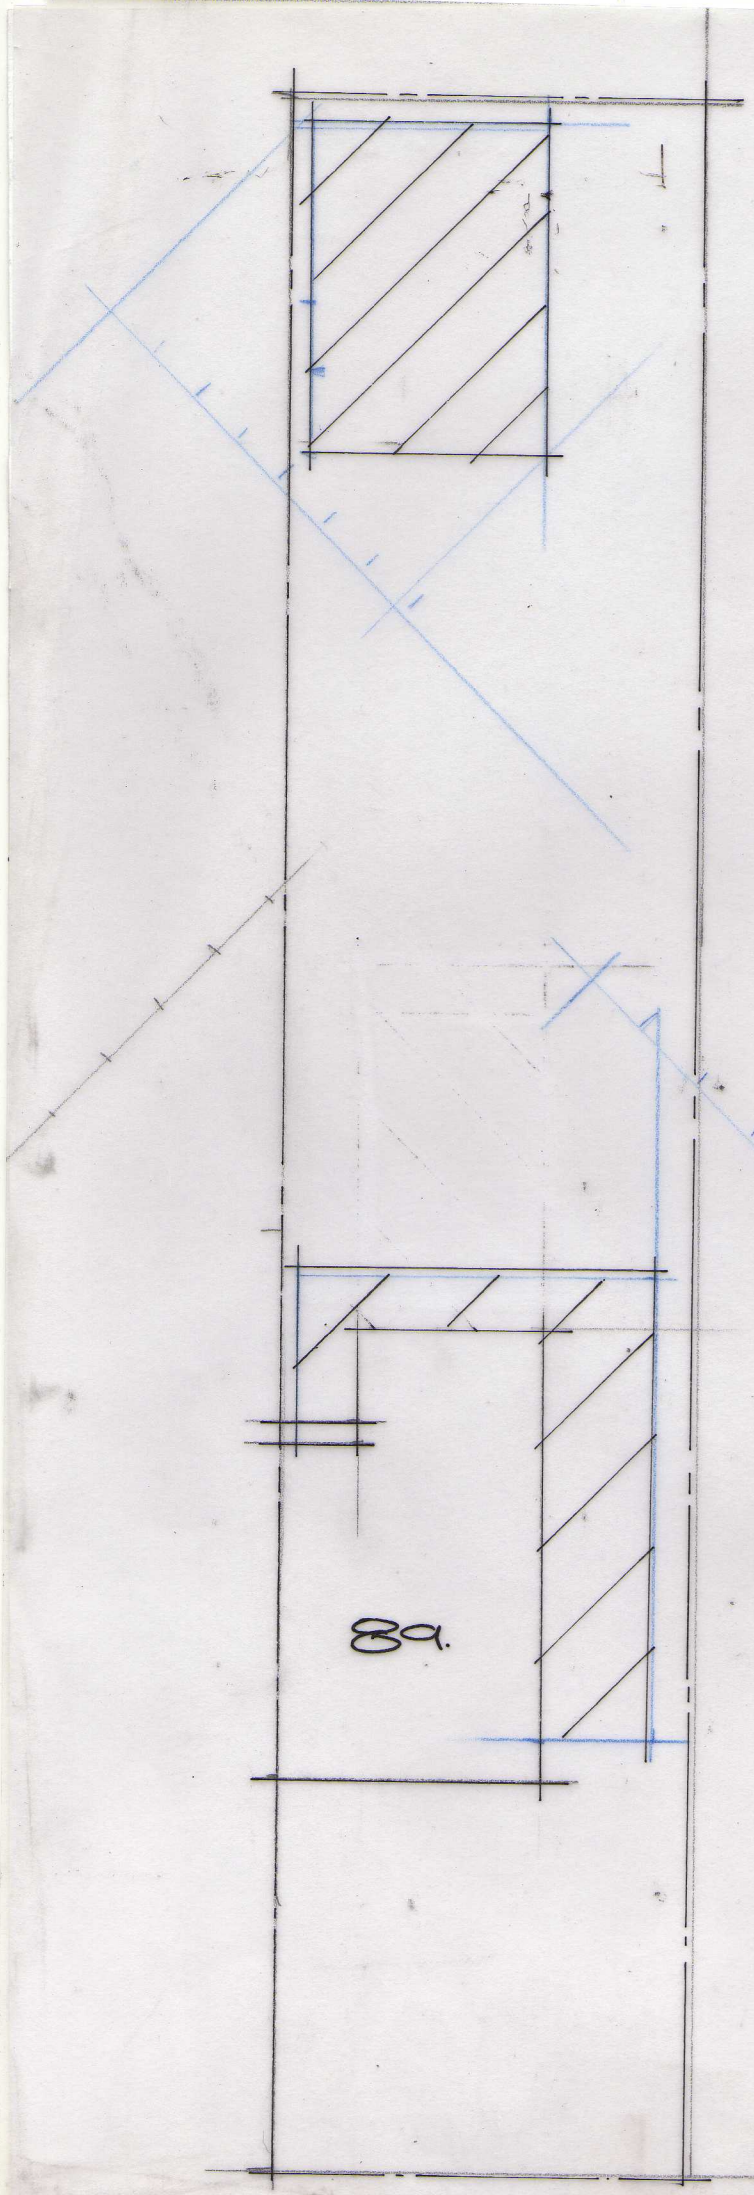

89 MANLEY ROAD WHALLEY

RANGE MAP

SCALE 1:200