




Section AA - scale 1:200

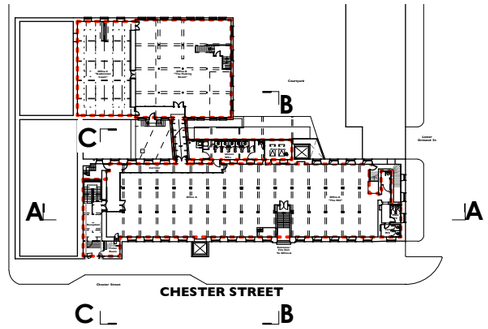


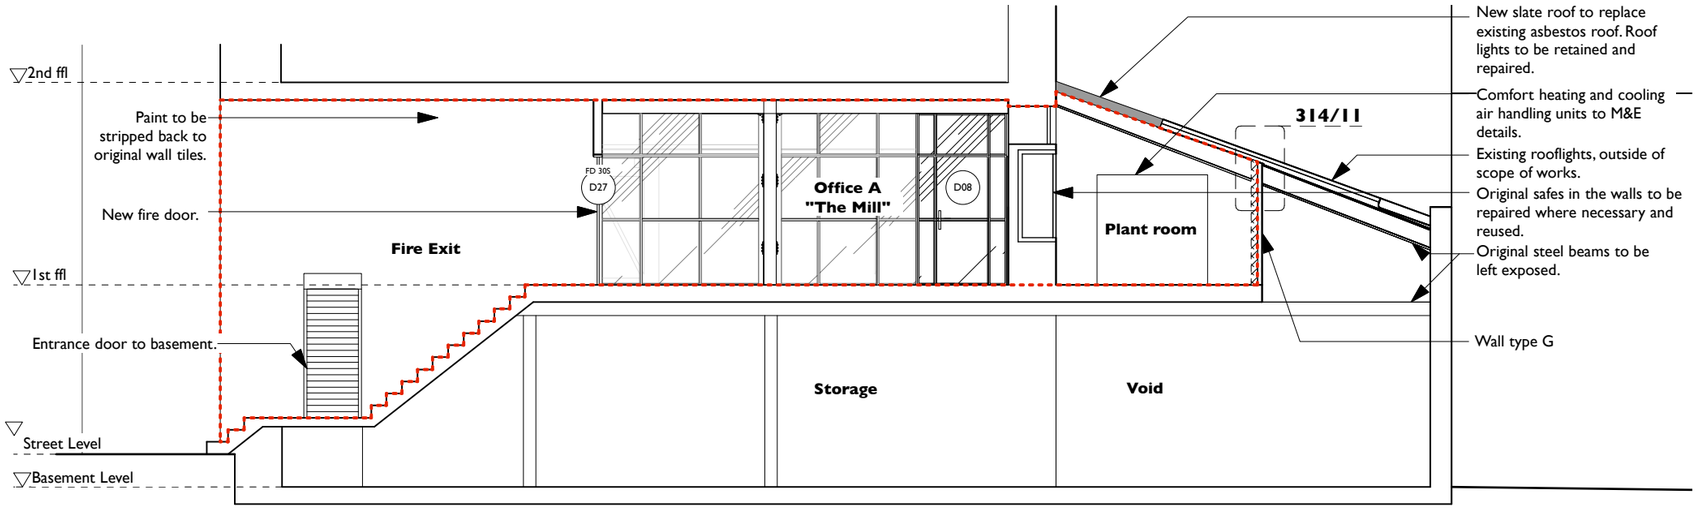

Section BB - scale 1:100

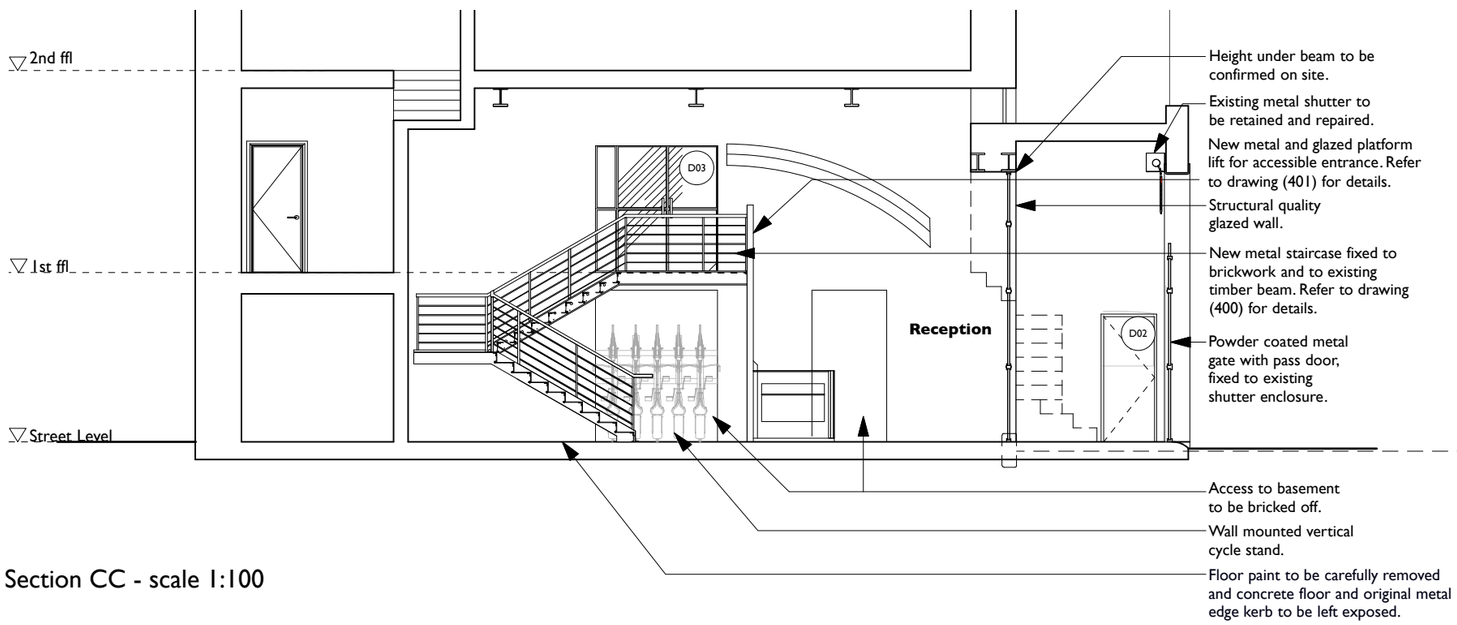

Section CC - scale 1:100

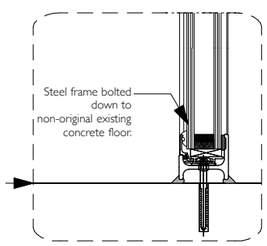

Steel frame detail.
Scale 1:5

COPYRIGHT OF ATELIER MB LTD
DO NOT SCALE FROM THIS DRAWING
DIMENSIONSTO BE CHECKED ON SITE

Existing
Downstand beams
Extent of works
Proposed

Rev	Note	DRN	CHK
B 22.08.17	Reception desk removed. Beams added to section CC. Key plan revised.	SB	ZS
A 15.08.17	Section CC revised to suit revised plans.	SB	ZS

Chatham Mill
Manchester

Sections
Proposed

scheme 1624
drwg no. **T(300)**
rev B

scale **1:200@A3**
date first drawn Apr 16
drawn ZS

SK sketch P proposed T tender C construction AB asbuilt

www.ateliermb.co.uk
t 0161 236 0051
e architect@ateliermb.co.uk

Atelier MB
Urban Architects