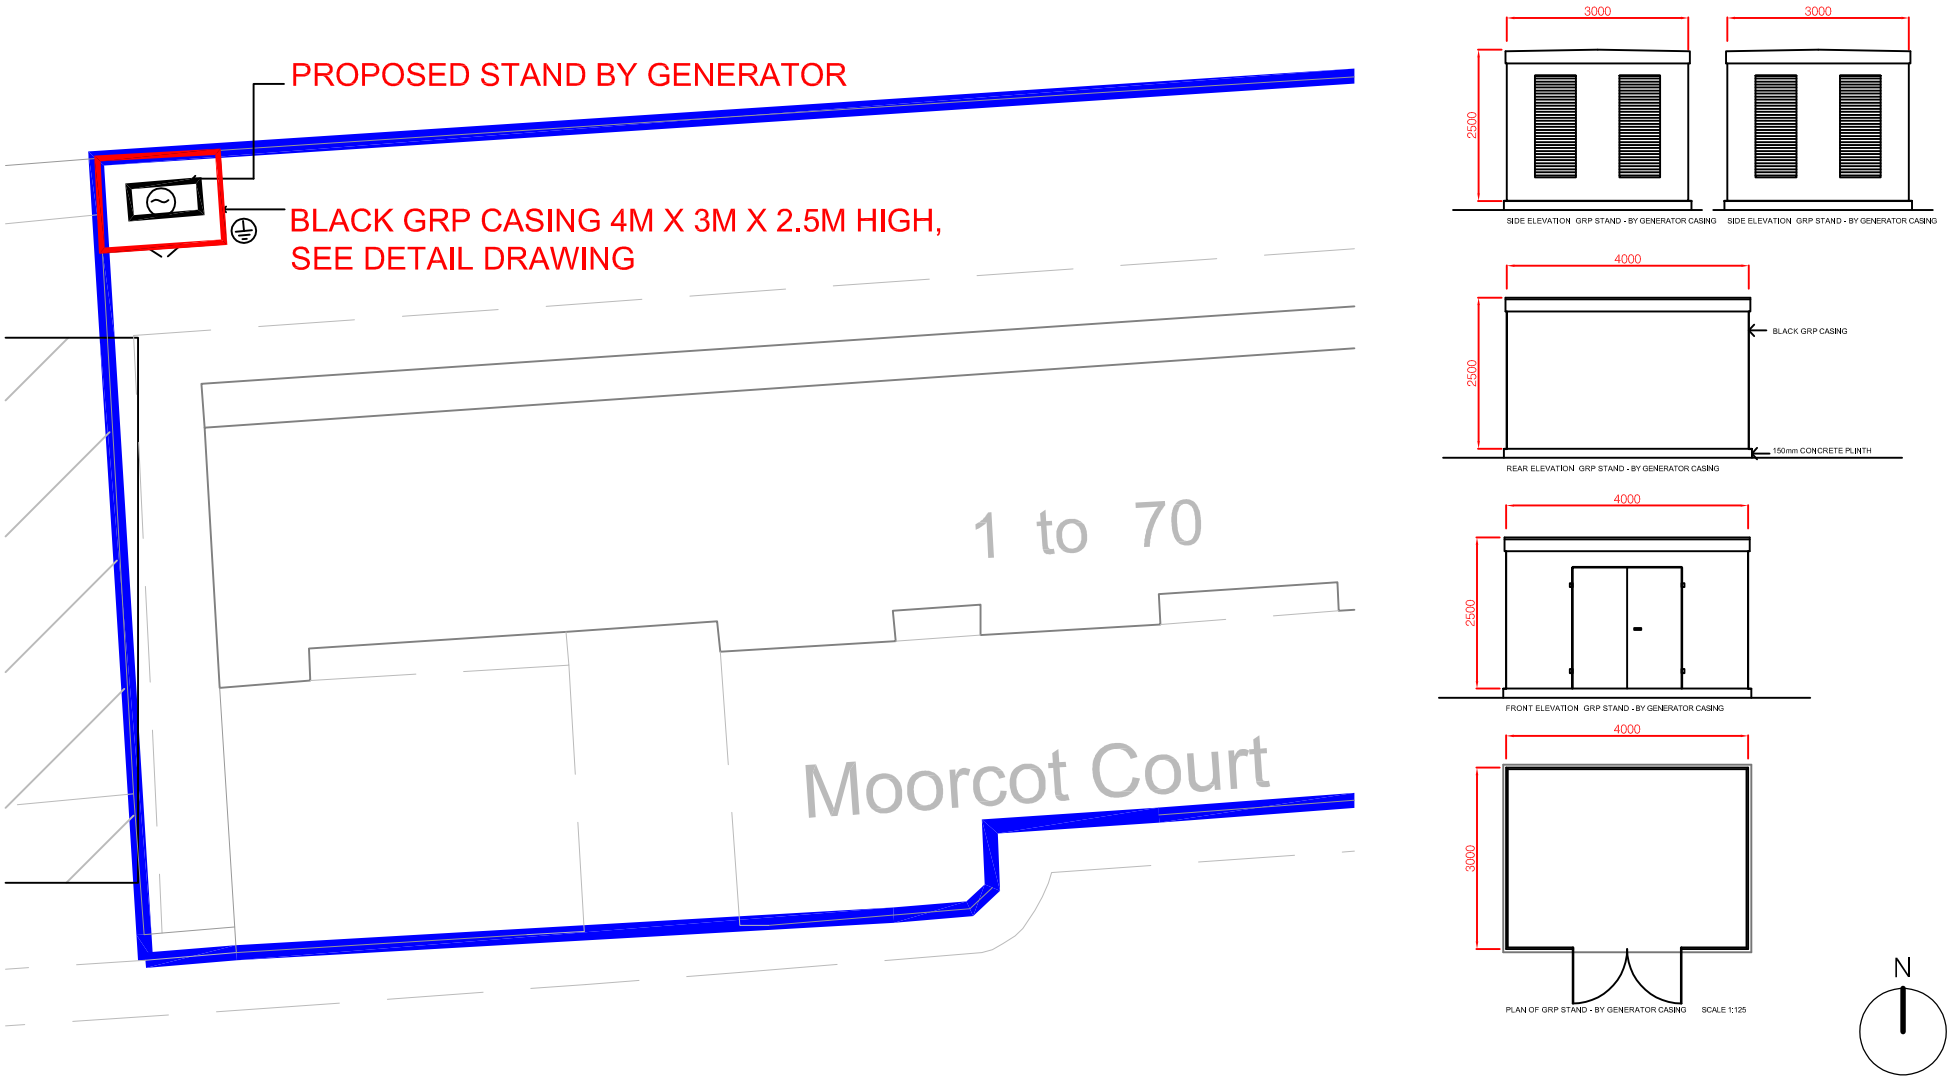

Cartwright & Gross Ltd
Chartered Architects
The Golden Lion
Middle Hillgate
Stockport
SK1 3EH
0161 480 1119
www.cartwrightandgross.co.uk

Do not scale. Contractors must check all dimensions on site before preparing production drawings or commencing any work. This drawing and its design is the copyright of Cartwright and Gross Ltd and may not be reproduced in any form whatsoever without their prior express written consent.

Revision	Date	Revision note
A	14.09.2017	First Issue
B	04.12.2017	GRP enclosure information added

Notes

Project :
WCHG Moorcot Court

Title :
site plan

Drawing number :
790.3 100

Issue :
B

Client :
WCHG

Scale :
1:250 @ A4

Date :
14.09.2017

CAD Ref :
PL01

Drawn by :
SRM

CG ARCHITECTS