
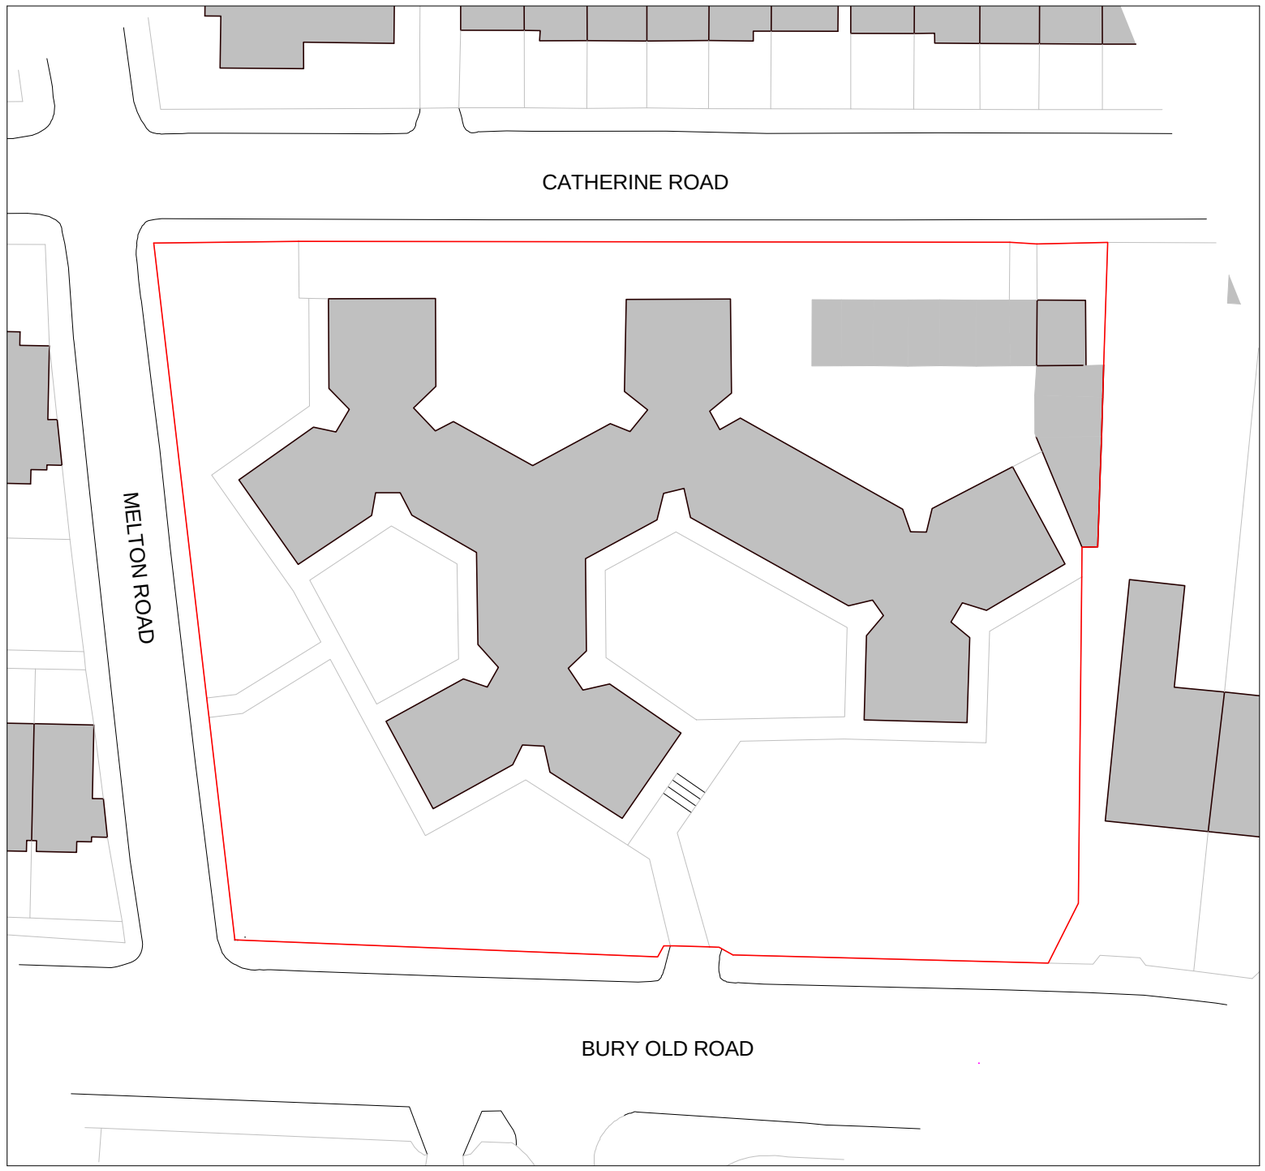


1 Site - Block Plan
1 : 500

5 0 5 10 15 20 25
SCALE 1:500 m

N

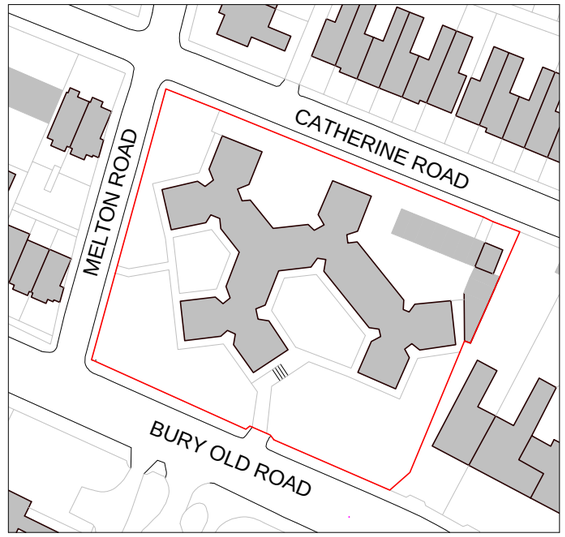

2 Site - Location Plan
1 : 1250

10 0 10 20 30 40 50
SCALE 1:1250 m

Notes - Boundaries

A Application site boundary determined using OS Data.

Legend - Boundaries

Site Boundary

Site Ownership

DEBTAL ARCHITECTURE

72 Bury New Road, Manchester. M25 0JU.
Tel: 0161 773 1630
office@debtalarchitecture.co.uk www.debtalarchitecture.co.uk

CLIENT
Urban & Rural Estates

PROJECT
Berkeley Court

TITLE
Site - Location and Block Plan

PROJECT NO. DRAWING NO. REV.
DA17061. 001.

STATUS
PLANNING

SCALE @ A3 DATE DRAWN BY
As indicated 26 SEP 2017 SP

© COPYRIGHT : ALL RIGHTS RESERVED.THIS DRAWING MUST NOT BE REPRODUCED WITHOUT PERMISSION. ALL DIMENSIONS RELATIVE TO THIS DRAWING TO BE CHECKED ON SITE. DESIGNER TO BE NOTIFIED OF ANY DISCREPANCIES . SEWER INVERT LEVELS MUST BE VERIFIED BEFORE WORK COMMENCES. THIS DRAWING MUST BE CHECKED AGAINST ANY OTHER STRUCTURAL/SPECIALIST DRAWINGS PROVIDED. THIS DRAWING MUST NOT BE USED FOR CONSTRUCTION UNLESS ISSUED FOR CONSTRUCTION. ALL DIMENSIONS ON THIS DRAWING ARE IN MILLIMETRES (UNLESS OTHERWISE STATED).