Elevation Materials Legend

- Facing Brickwork to match existing
  Colour - Red / Brown
- Existing Facing Brickwork
- Concrete Roof Tile
  Colour - Smooth Dark Blue / Grey
- Existing Roof Tiles
- uPVC or GRP type cladding
  Colour - Grey

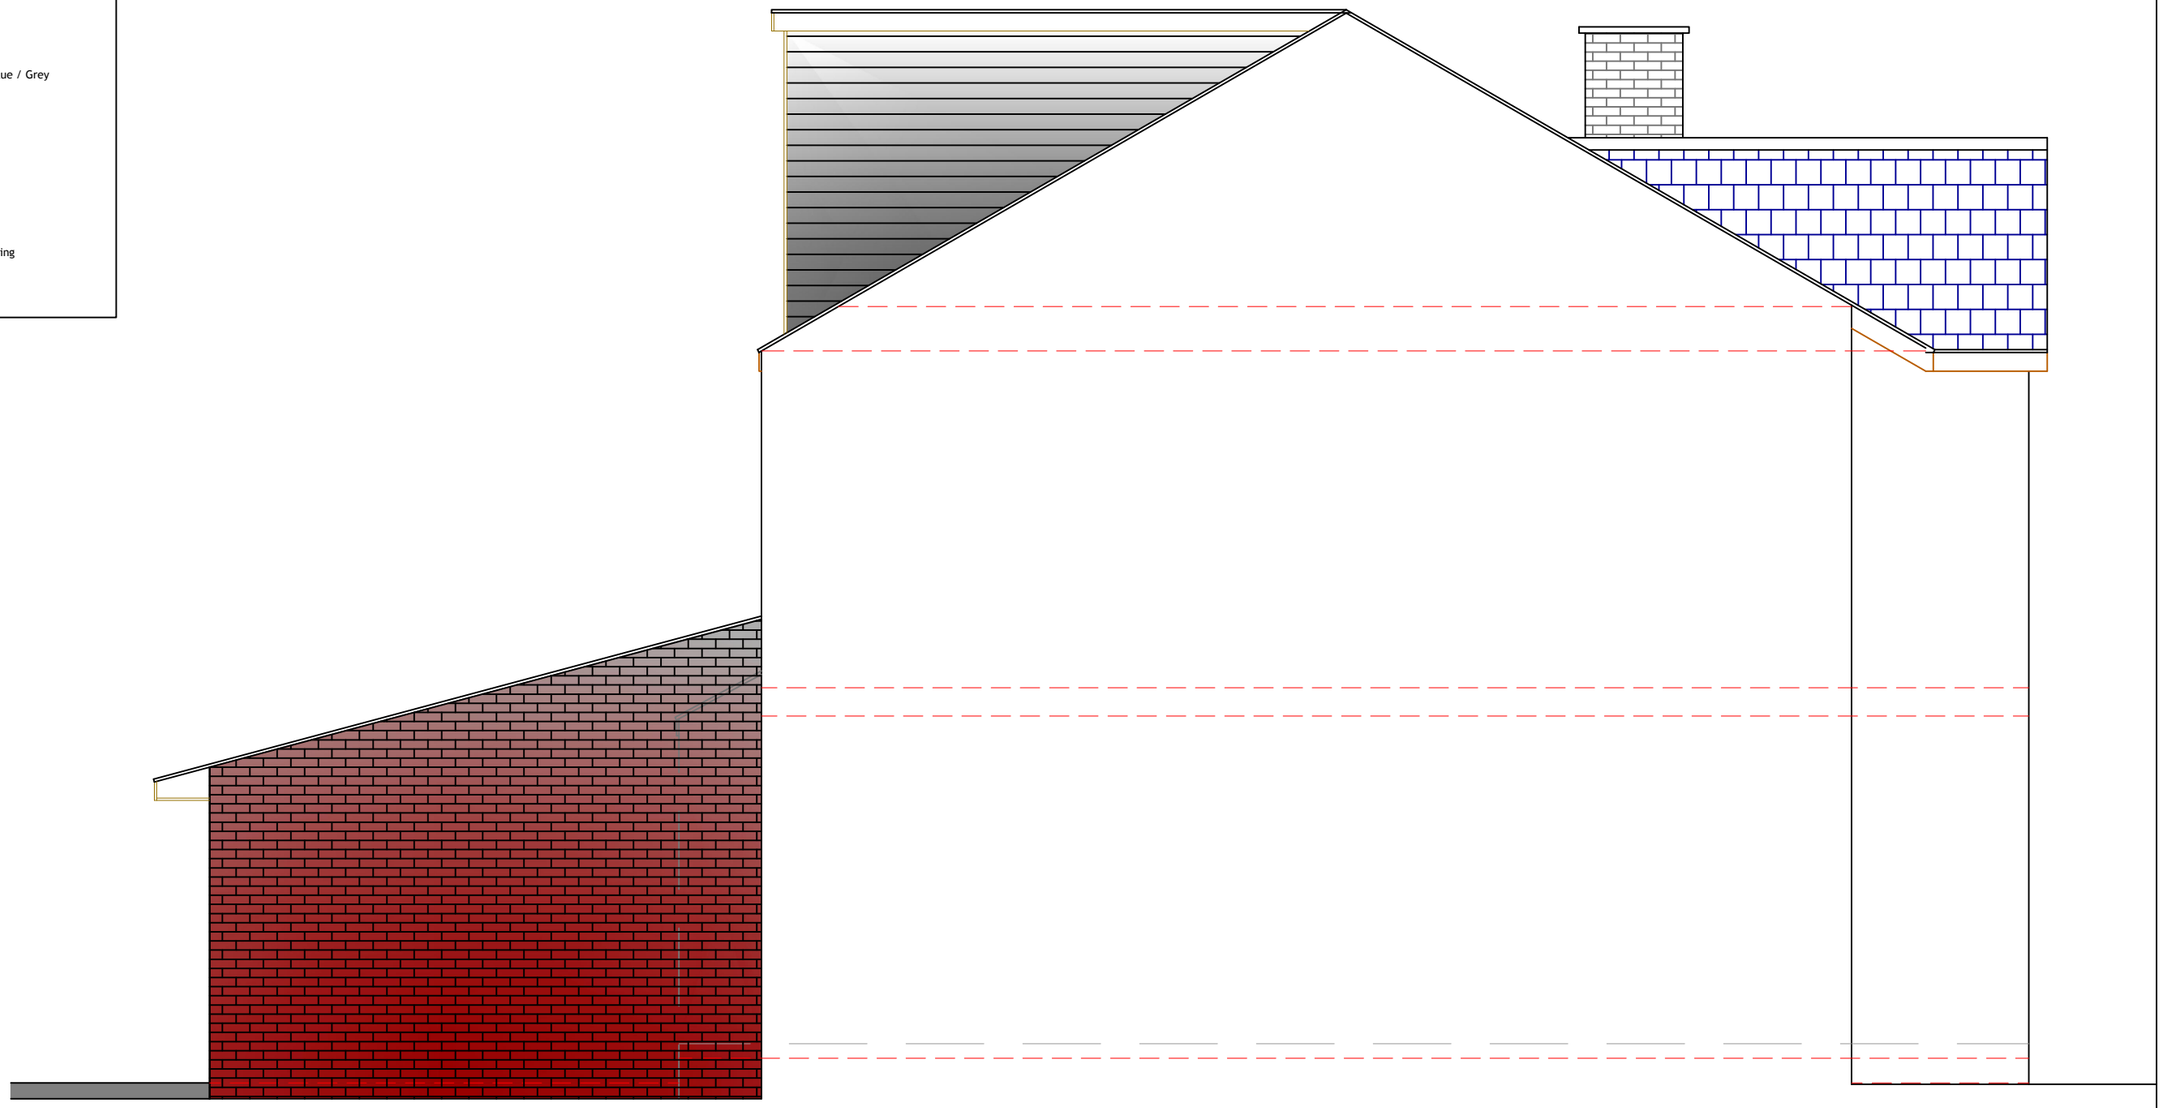

PROPOSED SIDE ELEVATION

EDIFICE Building Consultants Limited
email: nick@edificebc.co.uk mobile: 07917125231
Architecture Project Management Consultancy

All levels and dimensions must be checked on site by contractor prior to commencement of works. Any variations must be reported to Edifice BC Ltd.
All information hereon in is the copyright of Edifice BC Ltd. Copying in full or in part is forbidden without the written permission from Edifice BC Ltd.

PROJECT	DRAWING TITLE	CLIENT	DATE	DRAWING No	REV
Proposed Development at: 115 Atwood Road Didsbury Manchester	Proposed Side Elevation Planning	Mr and Mrs Ward	Oct '17 DRAWN BY NH SCALE 1:50@A3	501-4.04	A