
CARPET FLOOR FINISH
Refer to Floor Finishes drawings
for location and specification

Schluter RENO-V Profile
Edge Strip

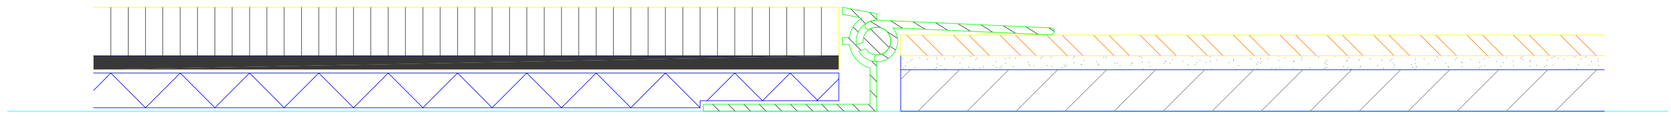


DETAIL 01 - CARPET TO VINYL JUNCTION

CARPET FLOOR FINISH
Refer to Floor Finishes drawings
for location and specification

VINYL FLOOR FINISH
Refer to Floor Finishes drawings
for location and specification

Schluter RENO-V Profile
Edge Strip

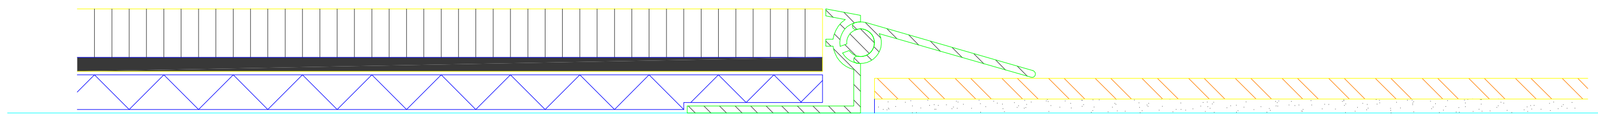


DETAIL 2 - CARPET TO VINYL JUNCTION

CARPET FLOOR FINISH
Refer to Floor Finishes drawings
for location and specification

TILE FLOOR FINISH
Refer to Floor Finishes drawings
for location and specification

Schluter Schiene Profile
Edge Strip

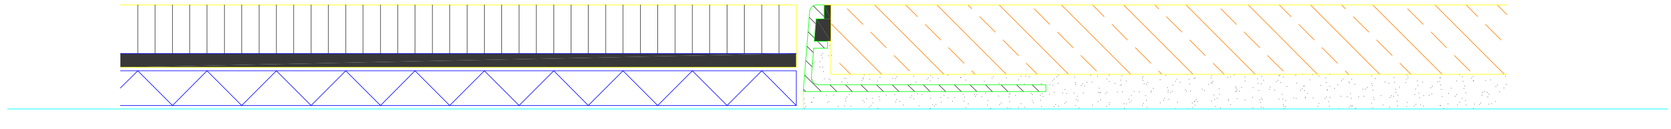

DETAIL 3 - CARPET TO TILE JUNCTION

Drawing to be read in conjunction with MC- 106 Proposed Floor Finishes

All contractors to ensure that they visit site and take their own dimensions, relative to their work. Manchester City Council are to be notified of any variations between the design and the on site conditons. Do not scale of this drawing.

Rev	Description	Date

Corporate Estates & Property
Strategic Development Directorate
Manchester City Council
PO Box 532 Town Hall
Manchester
M60 2LA

PROPERTY / JOB TITLE
Royal Exchange Building
Manchester Coroner Service
Exchange Floor Office Fit Out

UPRN

DRAWING TITLE
Proposed Floor Junction Sections

JOB NO.	DRAWING NO.
CL439861	MC-304
DATE	REVISION
26/10/2017	
SCALE @ A0 / A1	SCALE @ A3 / A4
NTS	

MANCHESTER
CITY COUNCIL