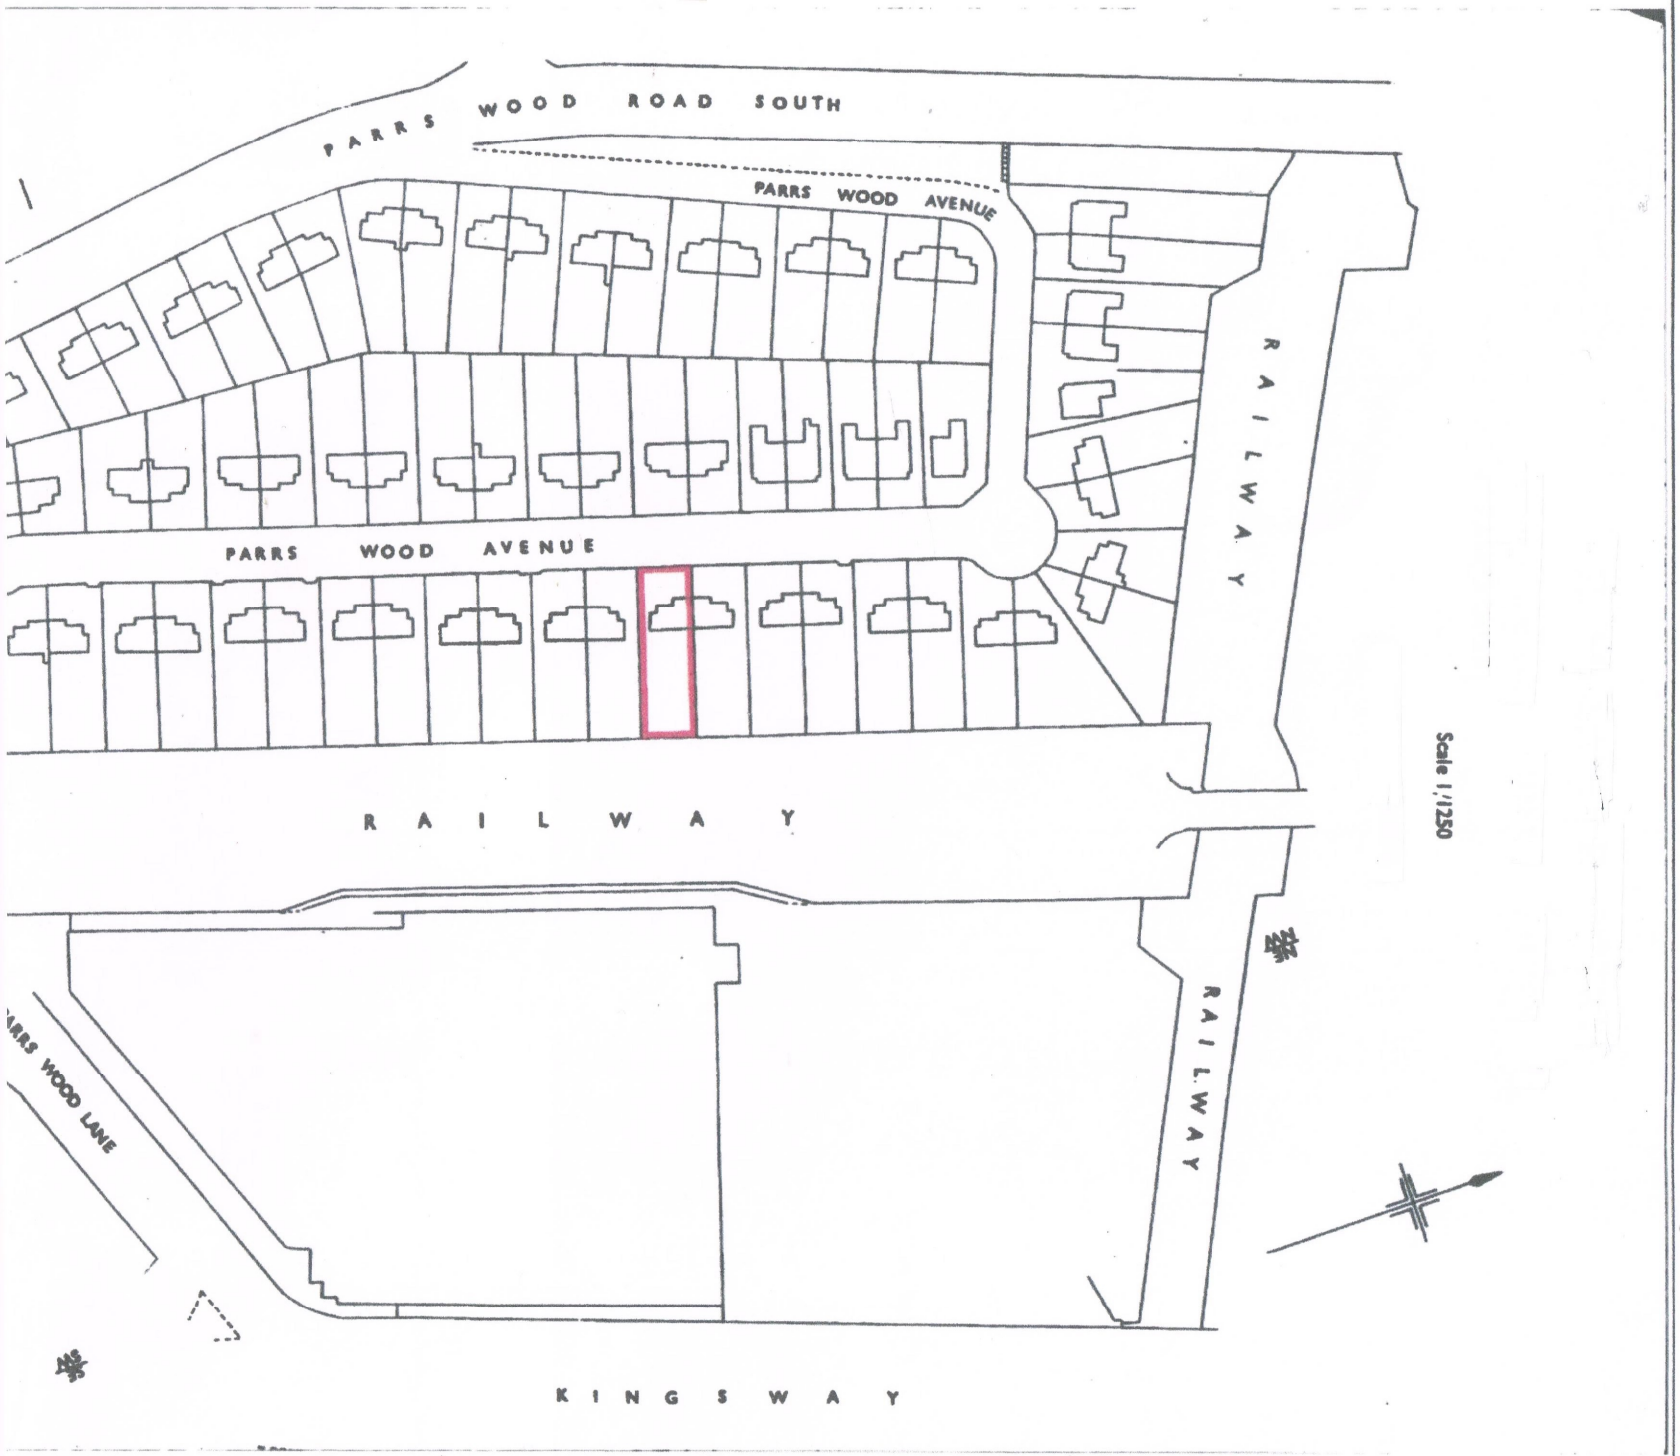

PARRS WOOD ROAD SOUTH
PARRS WOOD AVENUE
PARRS WOOD AVENUE
RAILWAY
RAILWAY
RAILWAY
ARRS WOOD LANE
KINGSWAY
Scale 1/1250