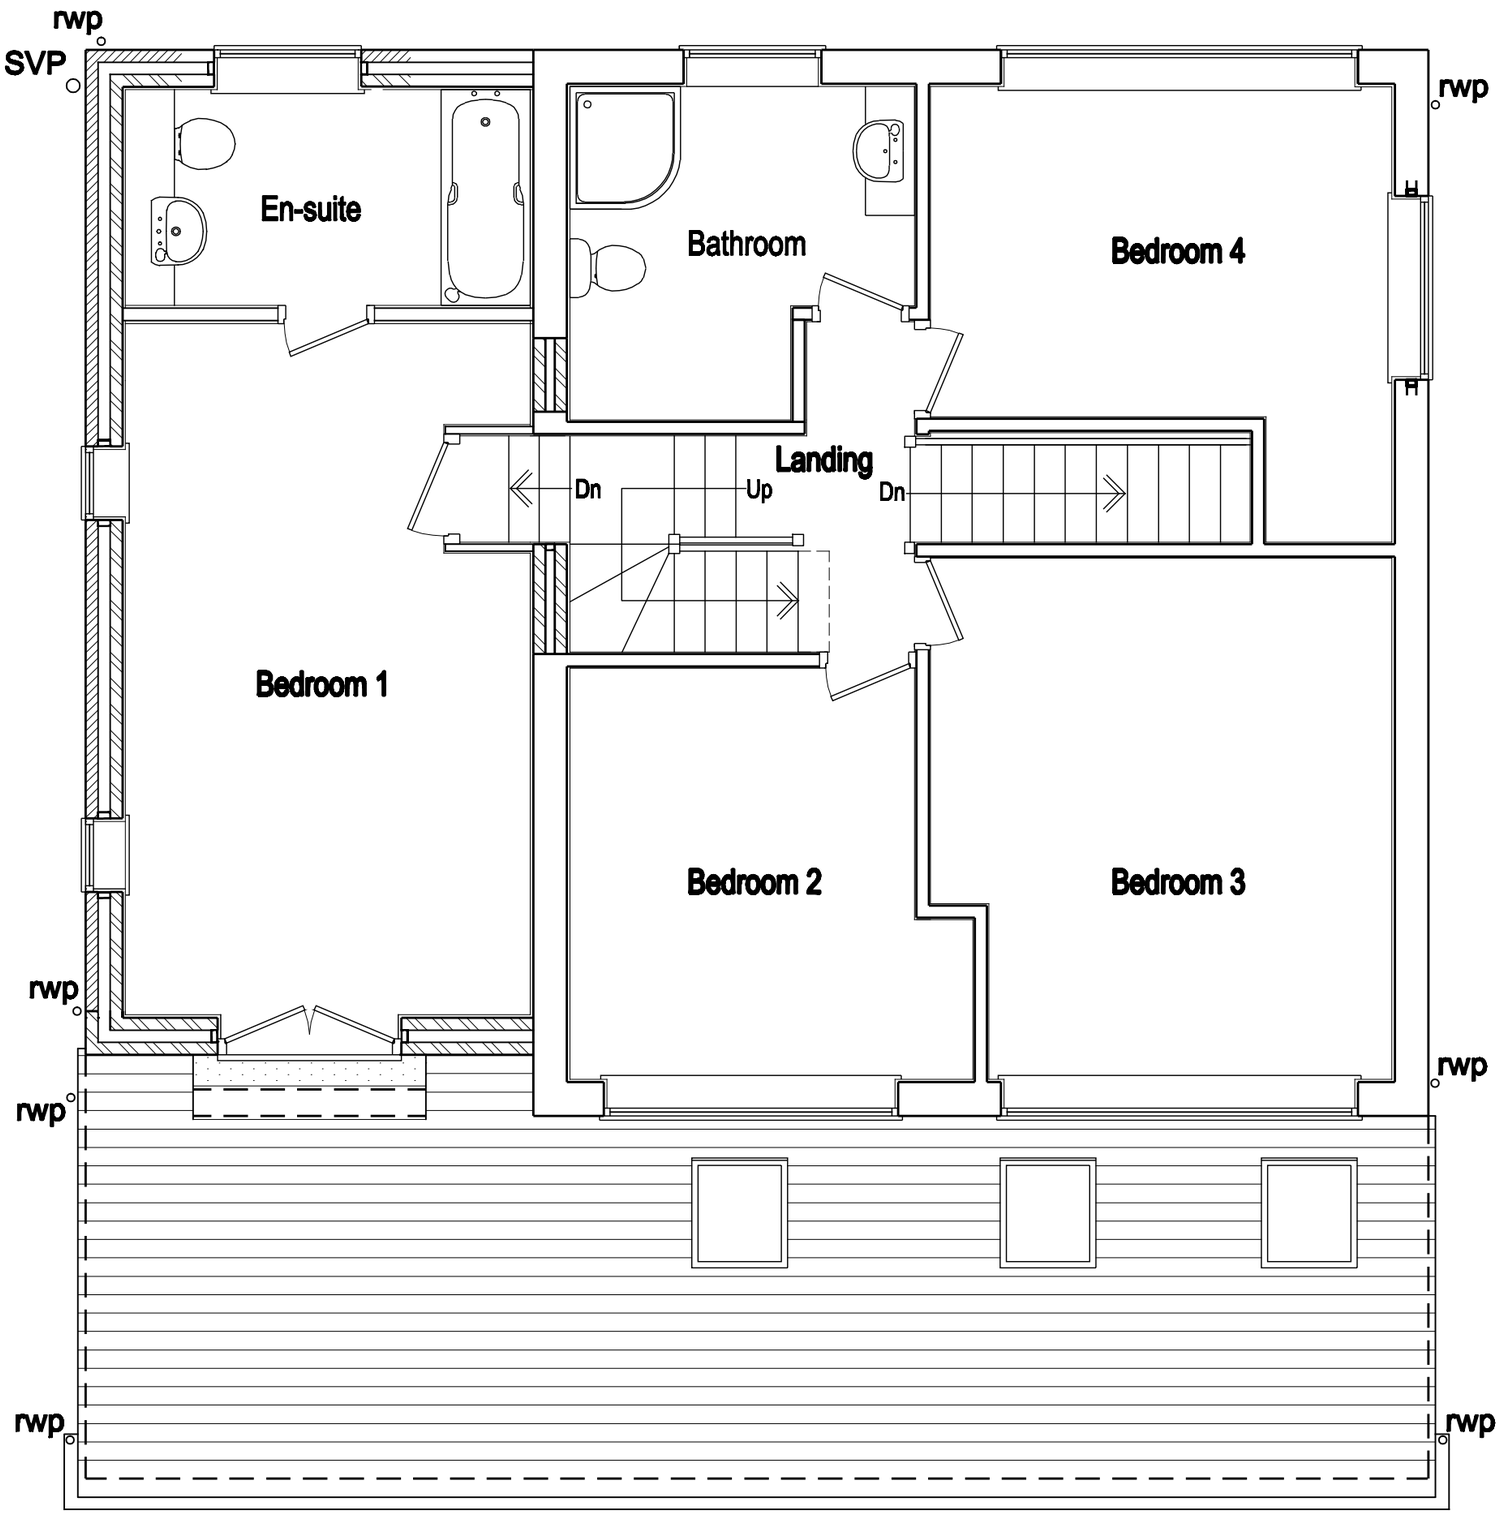


Existing First Floor Plan

Rev	Description	Date

CLIENT

Mr.A. Hasan

PROJECT

Proposed Extension Works at:
38 Lomond Road,
Manchester.
M22 5JD

DRAWING

EXISTING FIRST FLOOR PLAN

SCALE	DATE	
1: 50 @ A3	Nov 2017	
DRAWING No.	SHEET	REV.
LMD/11/17/04	4 of 9	

PLANNING