


SECOND FLOOR

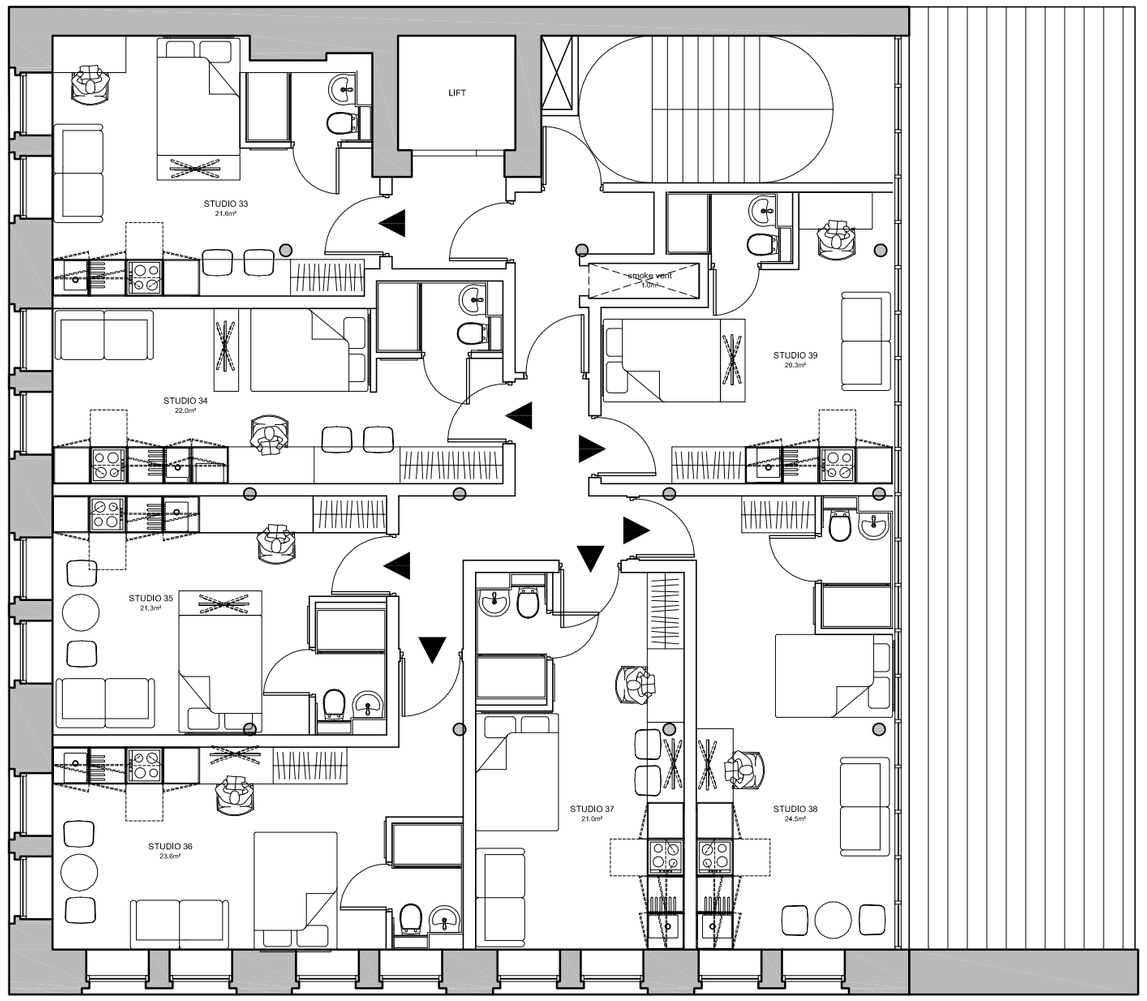

THIRD FLOOR

SCHEDULE OF ACCOMMODATION

LEVEL	STUDIOS
-1	7
0	7
1	9
2	9
3	7
TOTAL	39

0m 1 2 3 4 5

REVISIONS

This design is copyright ©

Student & Professional Lets

PROPOSED RESIDENTIAL DEVELOPMENT

12 MINSHULL STREET, MANCHESTER

PROPOSED FLOOR PLANS SECOND & THIRD FLOORS

Drawn: AC Scale: 1:100 @ A2
Date: 19.05.17 Checked: CA

brewsterbye architects
5 NORTH HILL ROAD
HEADINGLEY
LEEDS
LS6 2EN
telephone
0113 2754000
facsimile
0113 2844250
e.mail
info@brewsterbye.co.uk

Dwg No: 432/32(02)103 #