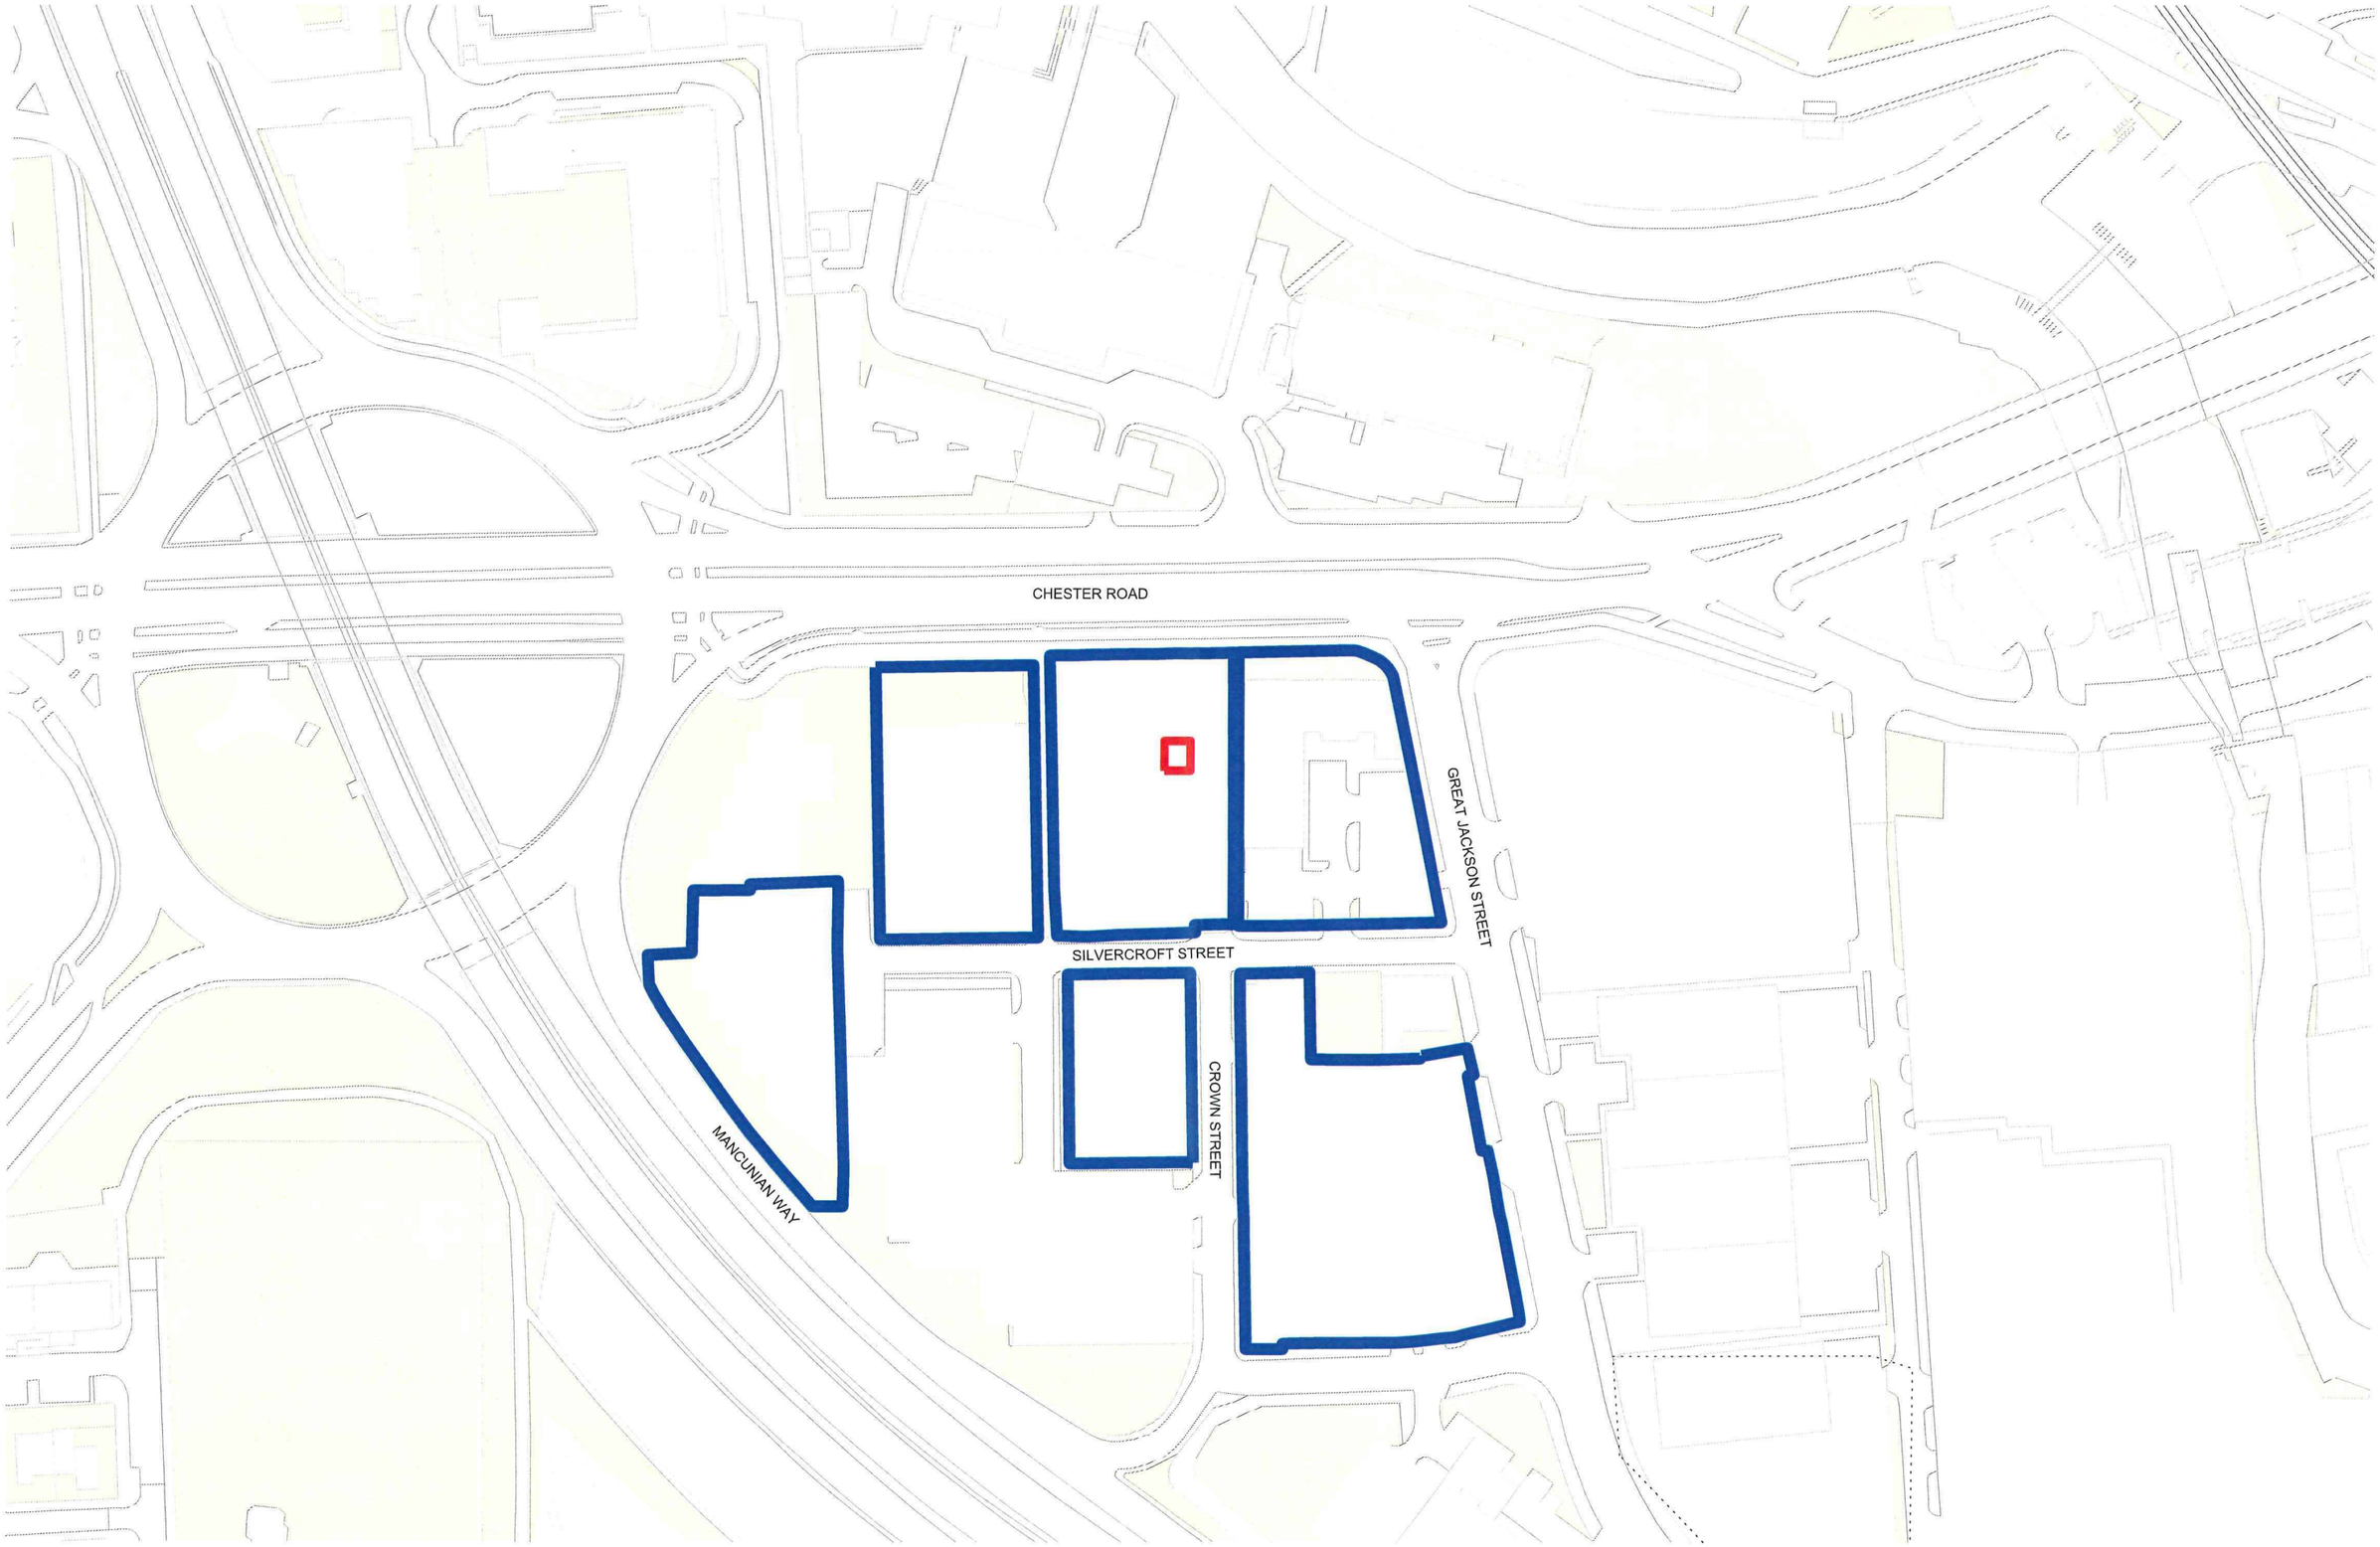


IAN SIMPSON ARCHITECTS LIMITED

Note:
This drawing is copyright
Do not scale off dimensions.
All dimensions to be checked on site by contractor.
Contractor to report any dimensional discrepancies, errors or omissions prior to commencing on site.

Rev	Date	Description
P01	09-11-2017	Planning Issue

North

Project Title
CROWN STREET
MANCHESTER

Drawing Title
SITE LOCATION PLAN

Status
PLANNING

Scale
1:1250 @ A3

Date
NOV 2017

Job No
7357

Drawing No
7357-Z1-A-G100-SK-006

Revision
P01

SimpsonHaugh
AND PARTNERS

MANCHESTER
Riverside, 4 Summerfield St
Manchester M15 4RQ
+44 (0)161 830 2345
www.simpsonhaugh.com

LONDON
Sail Roberts Place
London EC1R 0EB
+44 (0)20 7147 4000
mail@simpsonhaugh.com

© SimpsonHaugh and Partners 2015