Existing ground floor plan

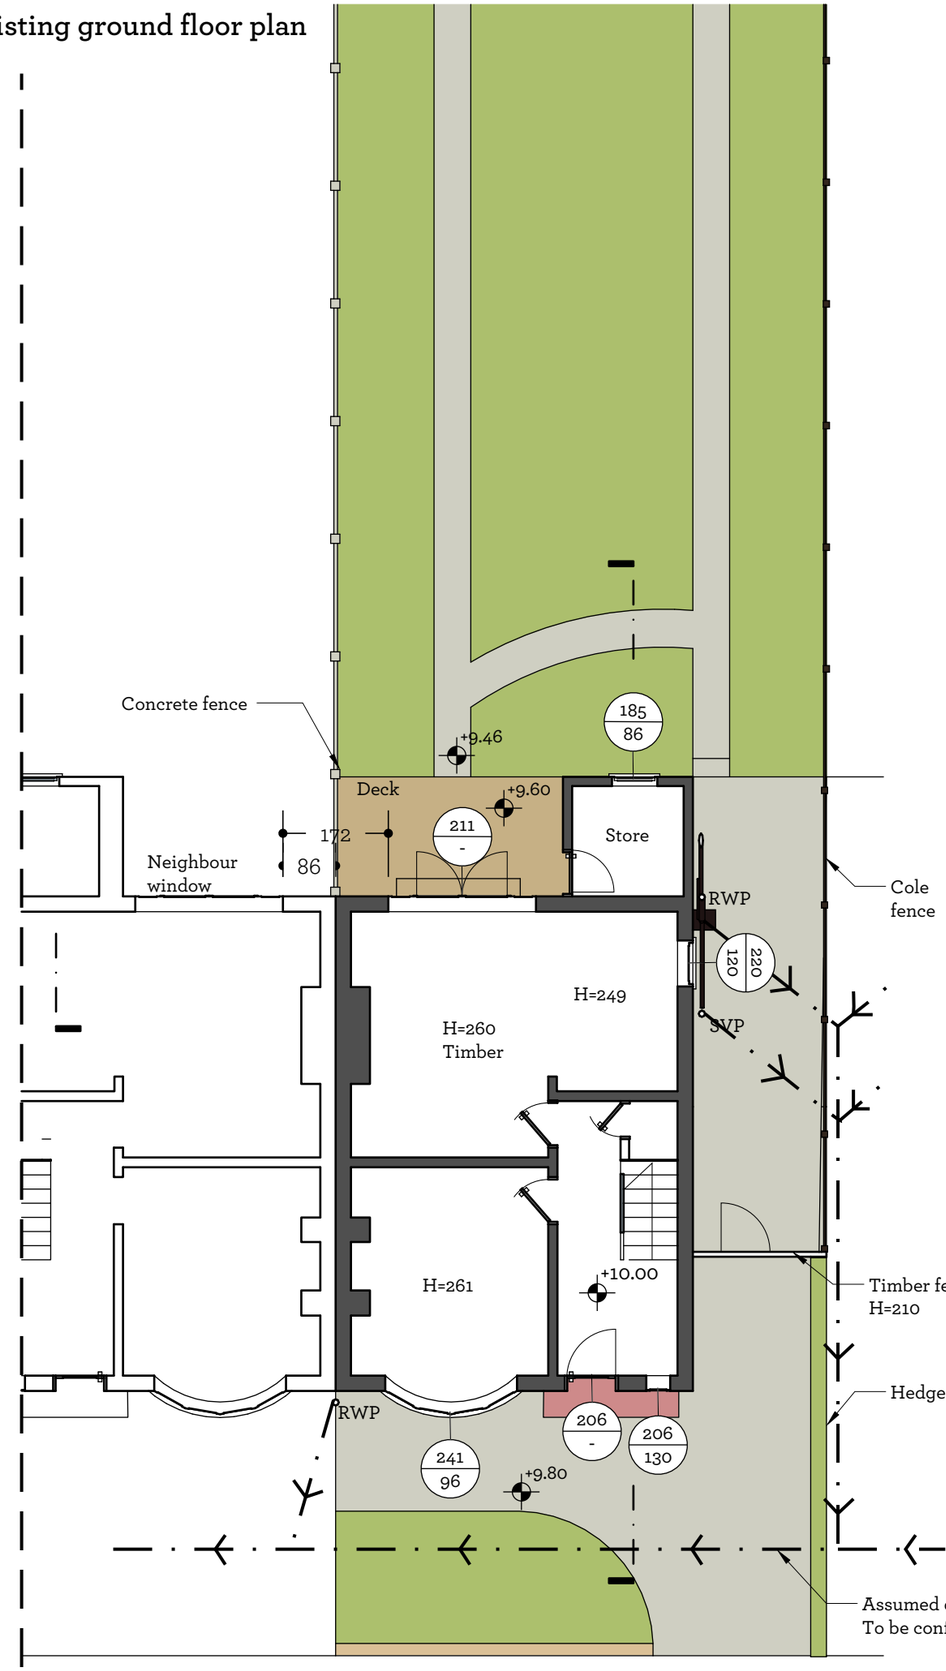

Existing first floor plan

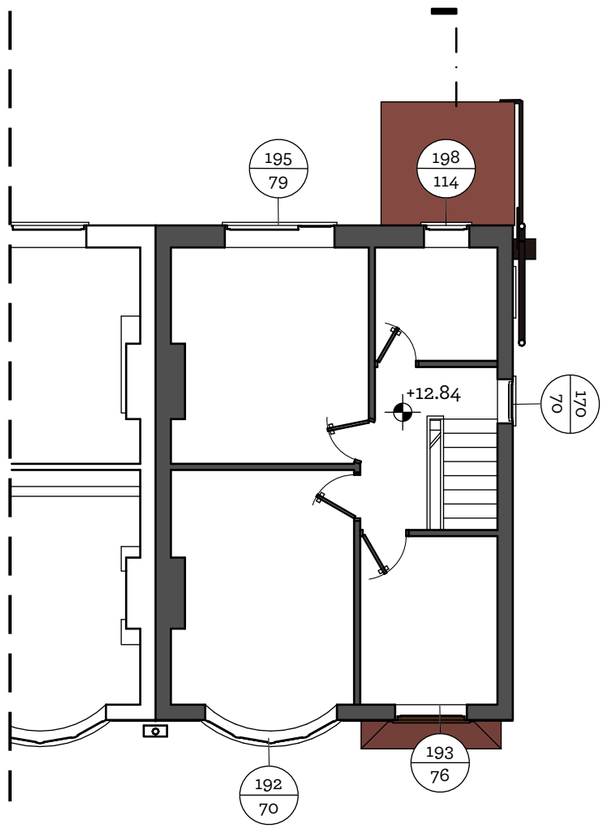



Cross-section



PRIDE RD. The architect your home deserves

www.prideroad.co.uk Tel: 0161 711 1018 Email: magda@prideroad.co.uk @architectMagda | Manchester

Notes

©Pride Rd. Ltd. 2016. All rights reserved. This drawing must not be reproduced without permission. Do not scale from this drawing. All dimension are in millimeters unless otherwise stated. Any discrepancies should be reported to the Architect. NB. Contractor must check and confirm all dimensions on site prior to manufacture. Concept design drawings are not suitable for planning applications or Building Regulations applications. Client and Contractor to ensure that structural design has been approved by a Building inspector and works in general to be approved by a Building Inspector.

Stage			Client		
Planning Application			Adel Hutchinson		
Title			Project		
Existing plans & cross section			27 Maidstone Av, Chorlton-cum-Hardy Manchester, M21 9ND		
Scale @A3	Drawing No.	Date	Job no.	Drawn	Rev.
1:100	01	09/10/17	M061	LG	-



Existing front elevation (east)

Existing back elevation (west)





Existing side elevation (north)

PRIDE RD. The architect your home deserves

www.prideroad.co.uk Tel: 0161 711 1018 Email: magda@prideroad.co.uk @architectMagda | Manchester

Notes

©Pride Rd. Ltd. 2016. All rights reserved. This drawing must not be reproduced without permission. Do not scale from this drawing. All dimension are in millimeters unless otherwise stated. Any discrepancies should be reported to the Architect. NB. Contractor must check and confirm all dimensions on site prior to manufacture. Concept design drawings are not suitable for planning applications or Building Regulations applications. Client and Contractor to ensure that structural design has been approved by a Building inspector and works in general to be approved by a Building Inspector.

Stage			Client		
Planning Application			Adel Hutchinson		
Title			Project		
Existing elevations			27 Maidstone Av, Chorlton-cum-Hardy Manchester, M21 9ND		
Scale @A3	Drawing No.	Date	Job no.	Drawn	Rev.
1:100	02	09/10/17	M061	LG	-