
This drawing is the copyright of Roberts Limbrick Ltd and should not be reproduced in whole or in part or used in any manner whatsoever without their written permission.

Do Not scale off this drawing, use only figured dimensions and report any discrepancies or omissions to the Architect immediately.

rev.	date	description
A	09.05.17	Updated Scheme

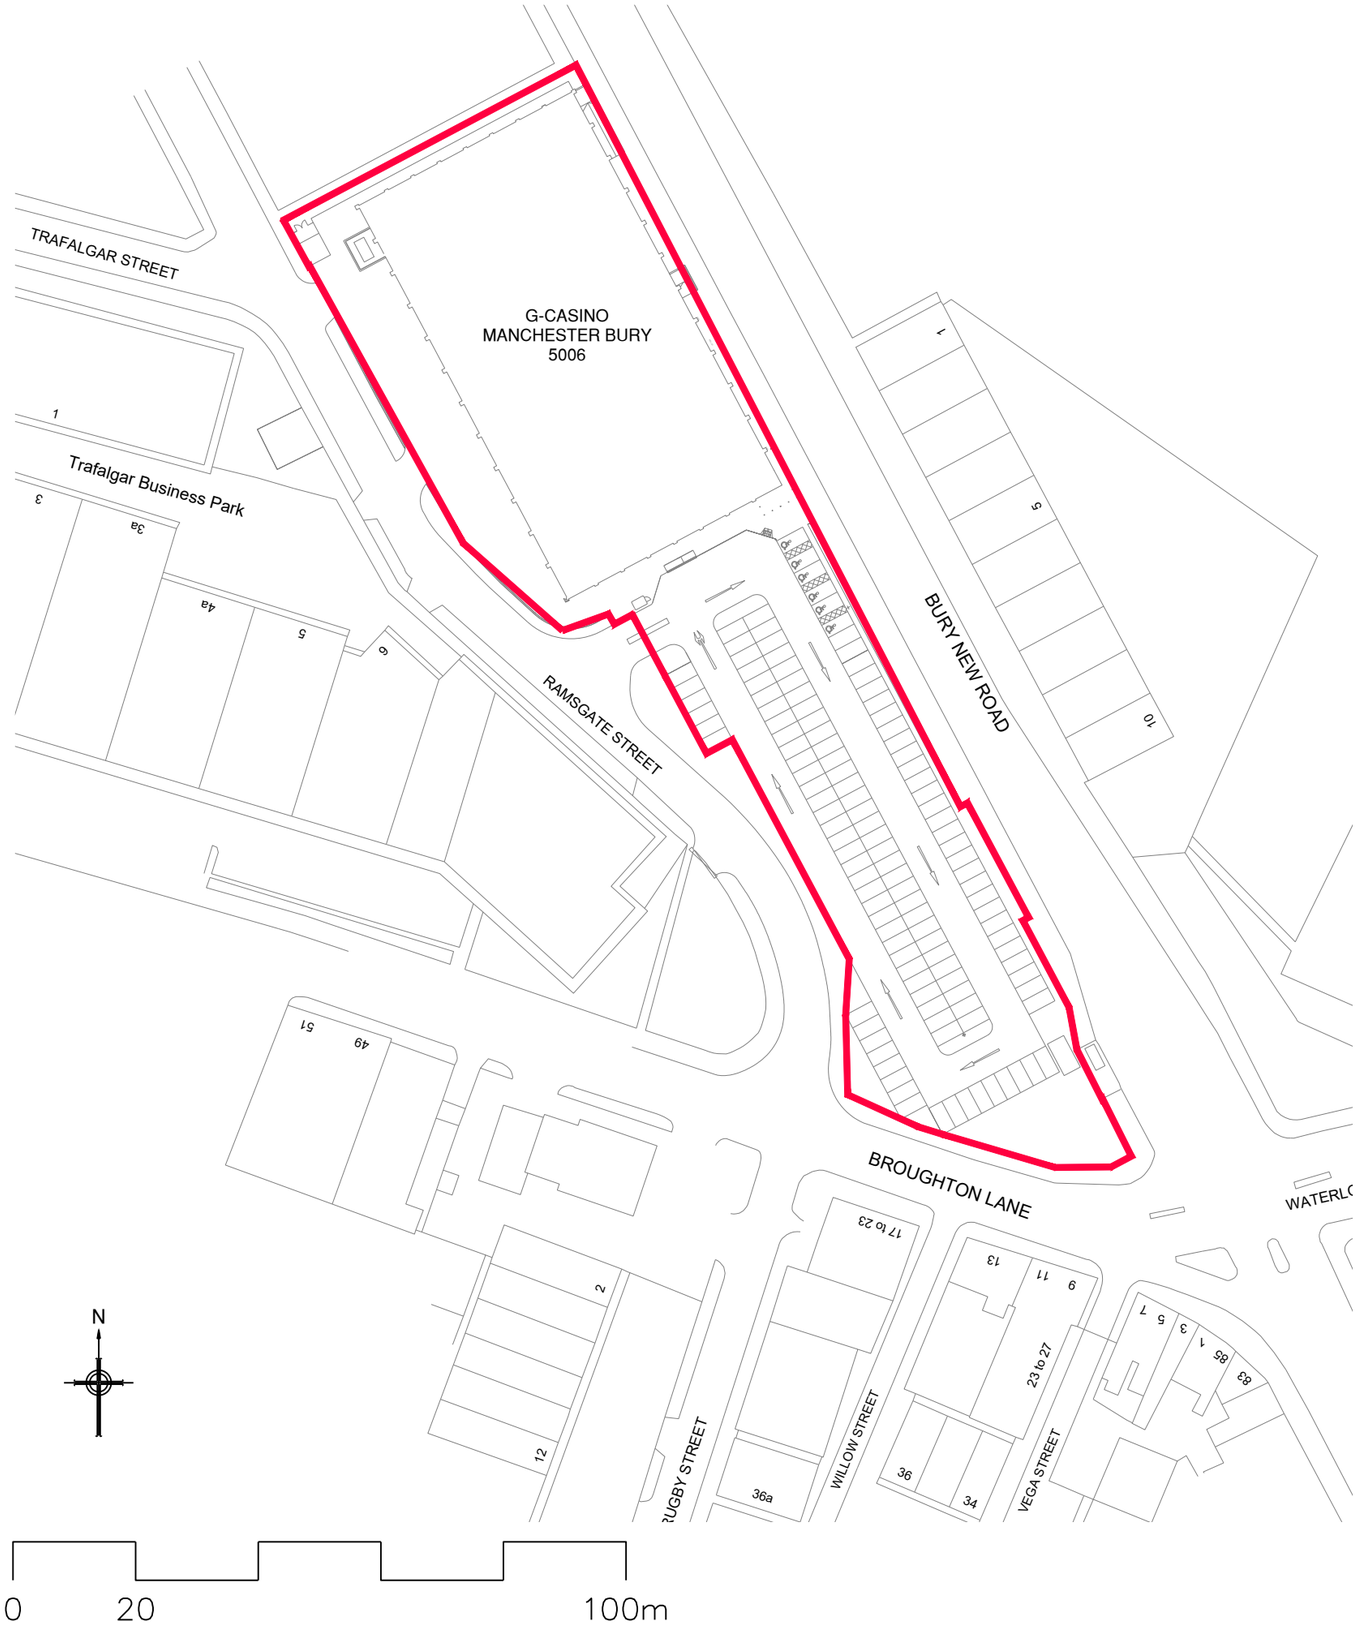

Roberts Limbrick ARCHITECTS

project
GROSVENOR CASINO, EXTERNAL SIGNAGE
BURY NEW ROAD
MANCHESTER, M8 9SG

client
RANK GROUP

drawing
SITE LOCATION PLAN

status
PLANNING

ROBERTS LIMBRICK LTD
The Carriage Building,
Bruton Way,
Gloucester. GL1 1DG
T. 03333 405 500
F. 03333 408 920
mail@robertslimbrick.com
www. robertslimbrick.com
Registered Office : England No. 06658029

scale 1:1000 @ A3

date 11/08/16 **author** DNEJ

project	drg no.	rev.
8339	PL001	A