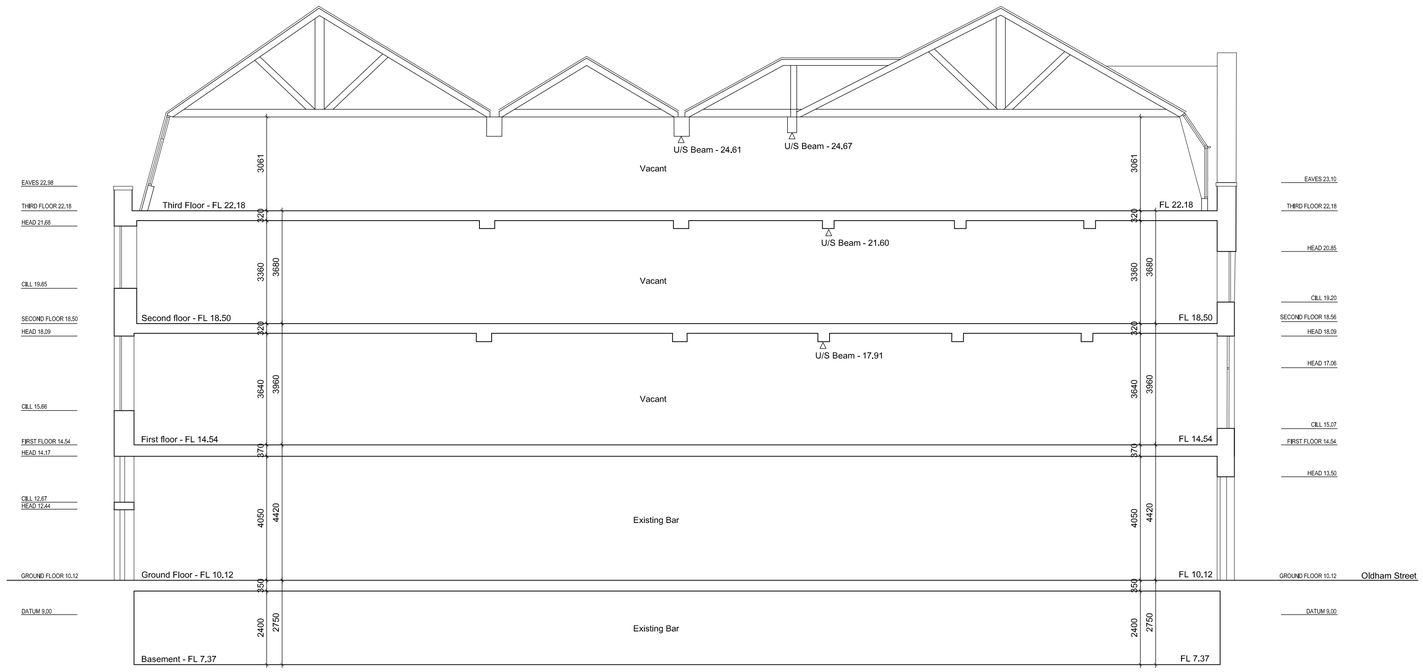

Existing section A-A

Existing section B-B

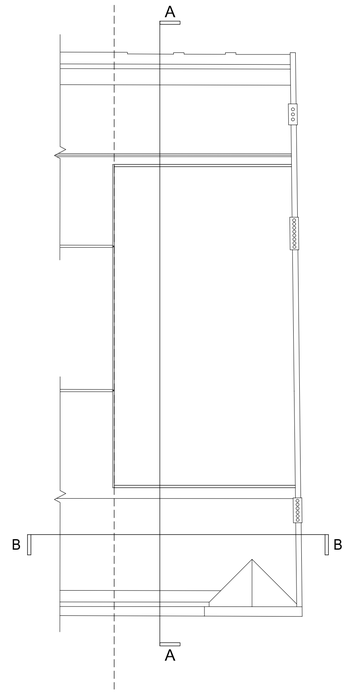

Notes

Check all dimensions on site. Do not scale from this drawing
Report any discrepancies and omissions to HLM Architects
This Drawing is Copyright ©

50 M
10 M
1:500
1:100

Rev	Description	Date	By	Chk
P04	SECTION B-B INDICATED	01/11/17	BJC	HLM
P03	PROJECT NAME UPDATED	02/10/17	BJC	HLM
P02	ISSUE FOR PLANNING	06/07/17	BW	HLM
P01	PRELIMINARY ISSUE FOR COMMENT	23/06/17	BJC	JW

Revisions

Project

28-30 OLDHAM STREET MANCHESTER

Client

TREASURE CHOICE ENTERPRISES LIMITED

Title

EXISTING GA SECTIONS

Drawing No.	Revision
DRY-HLM-01-ZZ-DR-A-00102	**P04**

Scale @ A1	Drawn
1:100	BW
Date	**Checked**
11/05/2017	HLM

HLM
3RD FLOOR
CARVERS WAREHOUSE
77 DALE STREET
MANCHESTER
M1 2HG

T: +44 (0) 161 804 8414

LONDON SHEFFIELD GLASGOW BELFAST CARDIFF PLYMOUTH MANCHESTER JOHANNESBURG ABU DHABI