
COPYRIGHT OF ATELIER MB LTD
DO NOT SCALE FROM THIS DRAWING
DIMENSIONSTO BE CHECKED ON SITE

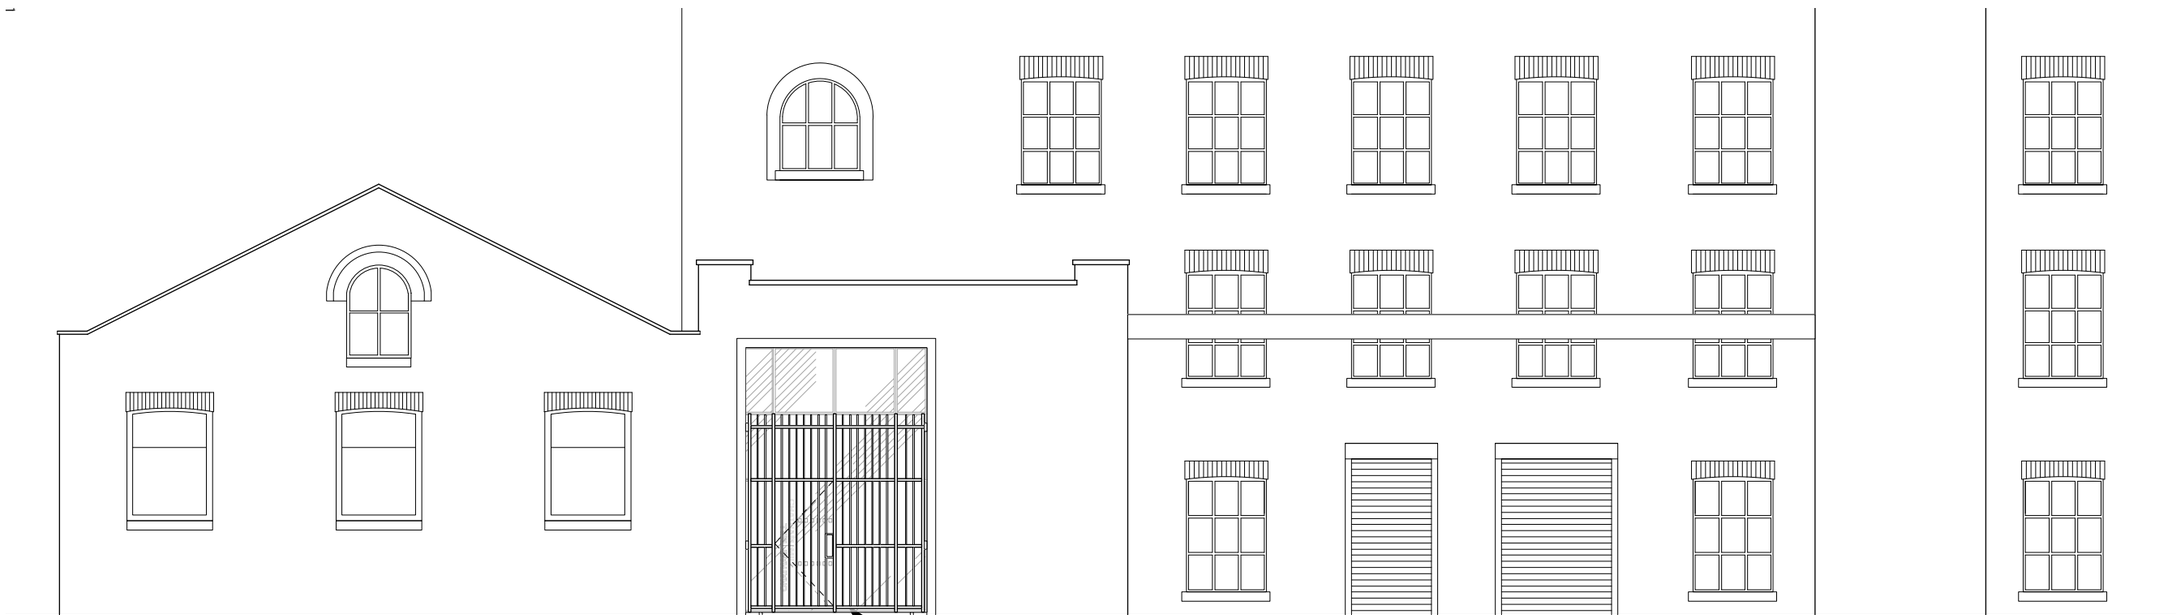

Rev	Note	DRN	CHK
A 22.08.17	Glazing greyed out.	SB	ZS

Chatham Mill
Manchester

Loading Bay Gate
Elevation Proposed

scheme	1624
drwg no.	**T(202)**
rev	A
scale	1:100@A3
date first drawn	Apr 16
drawn	ZS

SK *sketch* ***P*** *proposed* ***T*** *tender* ***C*** *construction* ***AB*** *asbuilt*

www.ateliermb.co.uk
t 0161 236 0051
e architect@ateliermb.co.uk

Atelier MB
Urban Architects