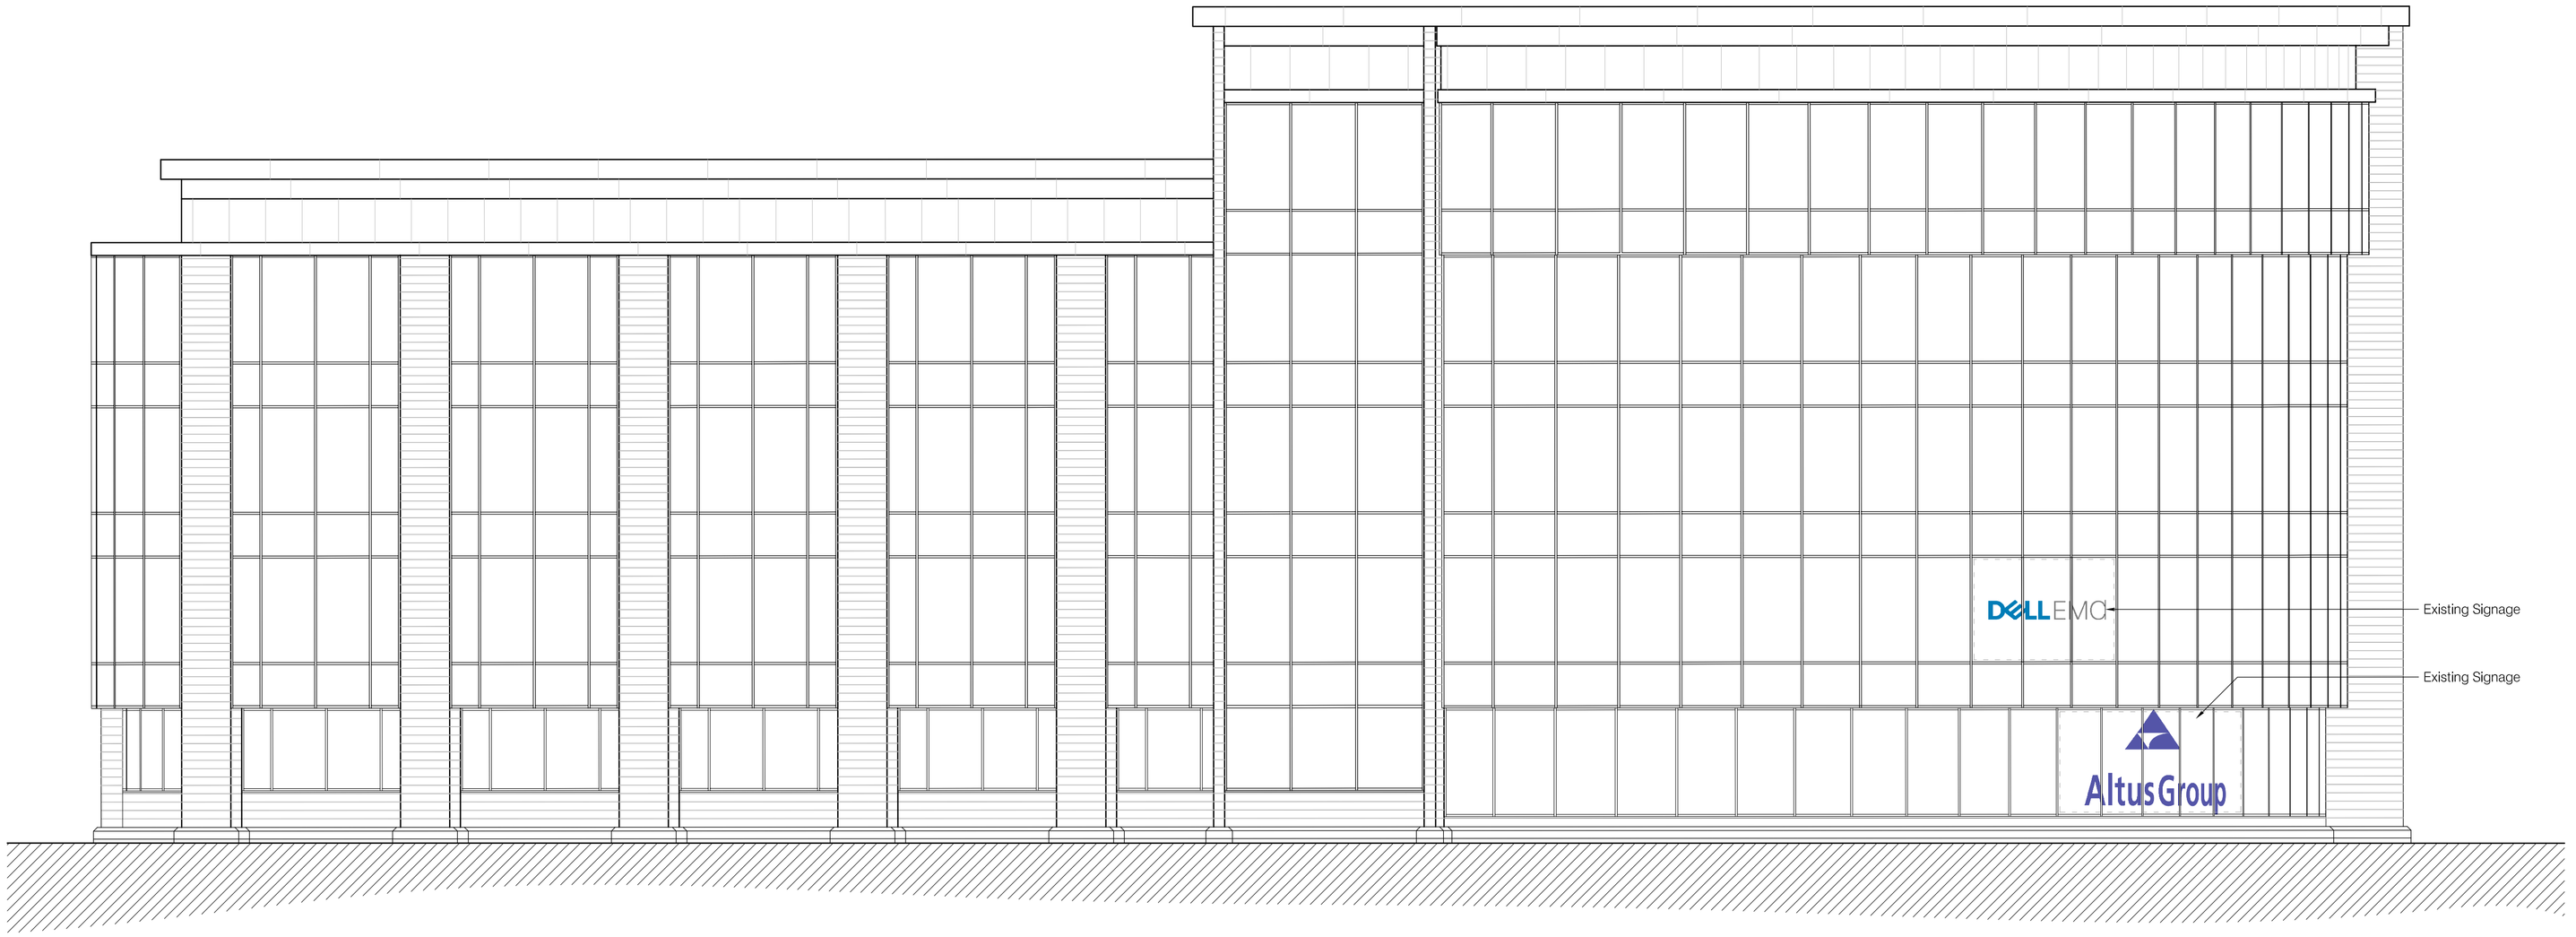

Existing Elevation A - Scale 1:100



Site Plan - Scale 1:500

Site Boundary

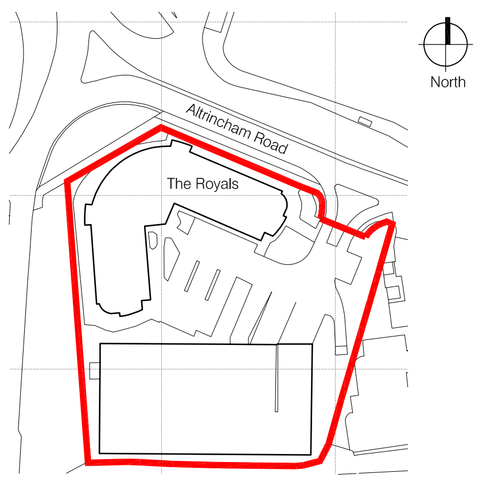

Site Location - Scale 1:1250

1:1250 0 50m 100m

1:500 0 5 10 15 20 25 30 35 40m

1:100 0 1 2 3 4 5 6 7 8m

Rev	Date	Details	Drawn by	Check by
/	/	/	/	/

The contractor must check all dimensions, levels and services prior to commencement of any works. Box Architects to be notified of any discrepancy. Do not scale from drawing.
The contractor is responsible for ensuring all work is correctly with all relevant statutory requirements and British standards, whether or not they are noted on this drawing.
This drawing remains the copyright of Box Architects, to be used solely for the project and information as listed. This drawing must not be copied without prior written permission.

box architects
1 City Square, Leeds, LS1 2ES
2 Angel Square, London, EC1V 1NY
t: 0113 244 1133 e: info@boxarchitects.co.uk
t: 020 345 7835 w: www.boxarchitects.co.uk

Wates
client name

The Royals
353 Altrincham Road
Sharston, Manchester
M22 4BJ
project

Existing Signage
title

Planning
status

05/09/17 TM
date drawn

As Indicated @ A1 AMN
scale checked

(03) 02
drawing number

- 627-080
revision job number