Copyright of this drawing is vested in 5plus Architects and it must not be copied or reproduced without written consent.
Figured dimensions only are to be taken from this drawing. Do not scale from this drawing.

All Contractors must visit the site and are responsible for taking and checking all dimensions relative to their work. 5plus Architects are to be advised of any variation between drawings and site conditions.

Electronic data/ drawings issued as 'read only' and should not be interrogated for measurement.
All dimensions and levels should be 'read only' from those values stated in text, on the drawings

⚠ CONSTRUCTION - It is considered that the proposed works are within the scope of a competent Contractor and as such no unusual hazards have been identified, refer to relevant Key Schedule/ Designers Risk Assessment.

KEY PLAN:

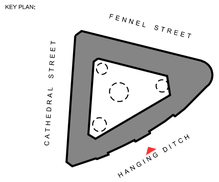

Drawing to be read in conjunction with 05045 B3 20 4000 for signage fixing details



01 EXISTING ELEVATION 1:50

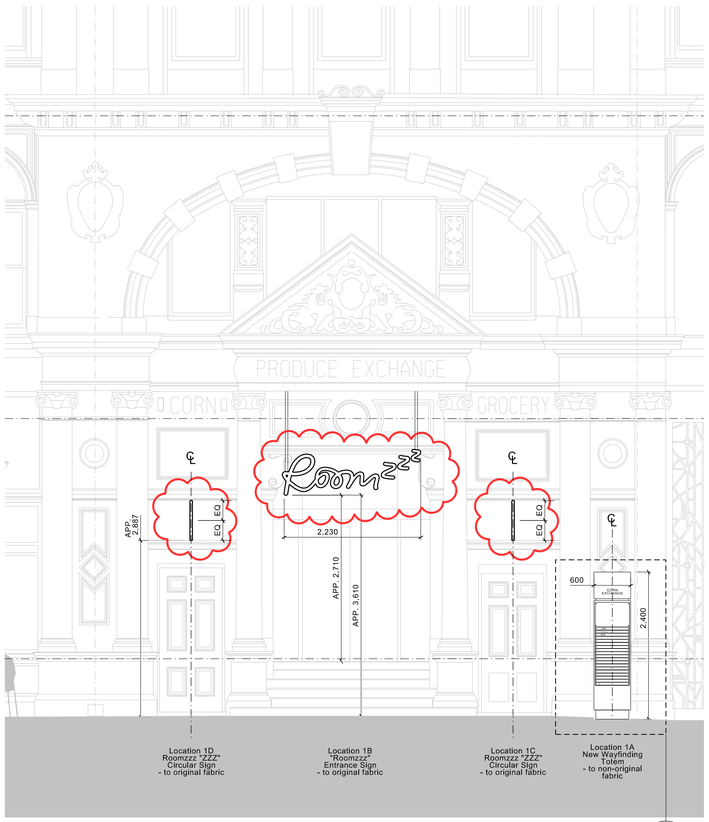

02 PROPOSED ELEVATION 1:50

01
B1_10_5209

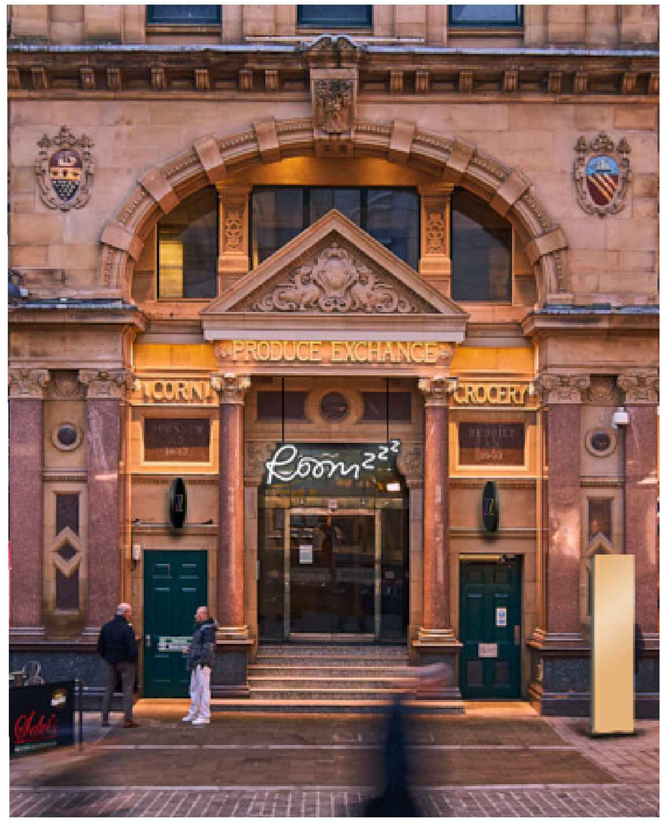

03 PROPOSED SIGNAGE LOCATION

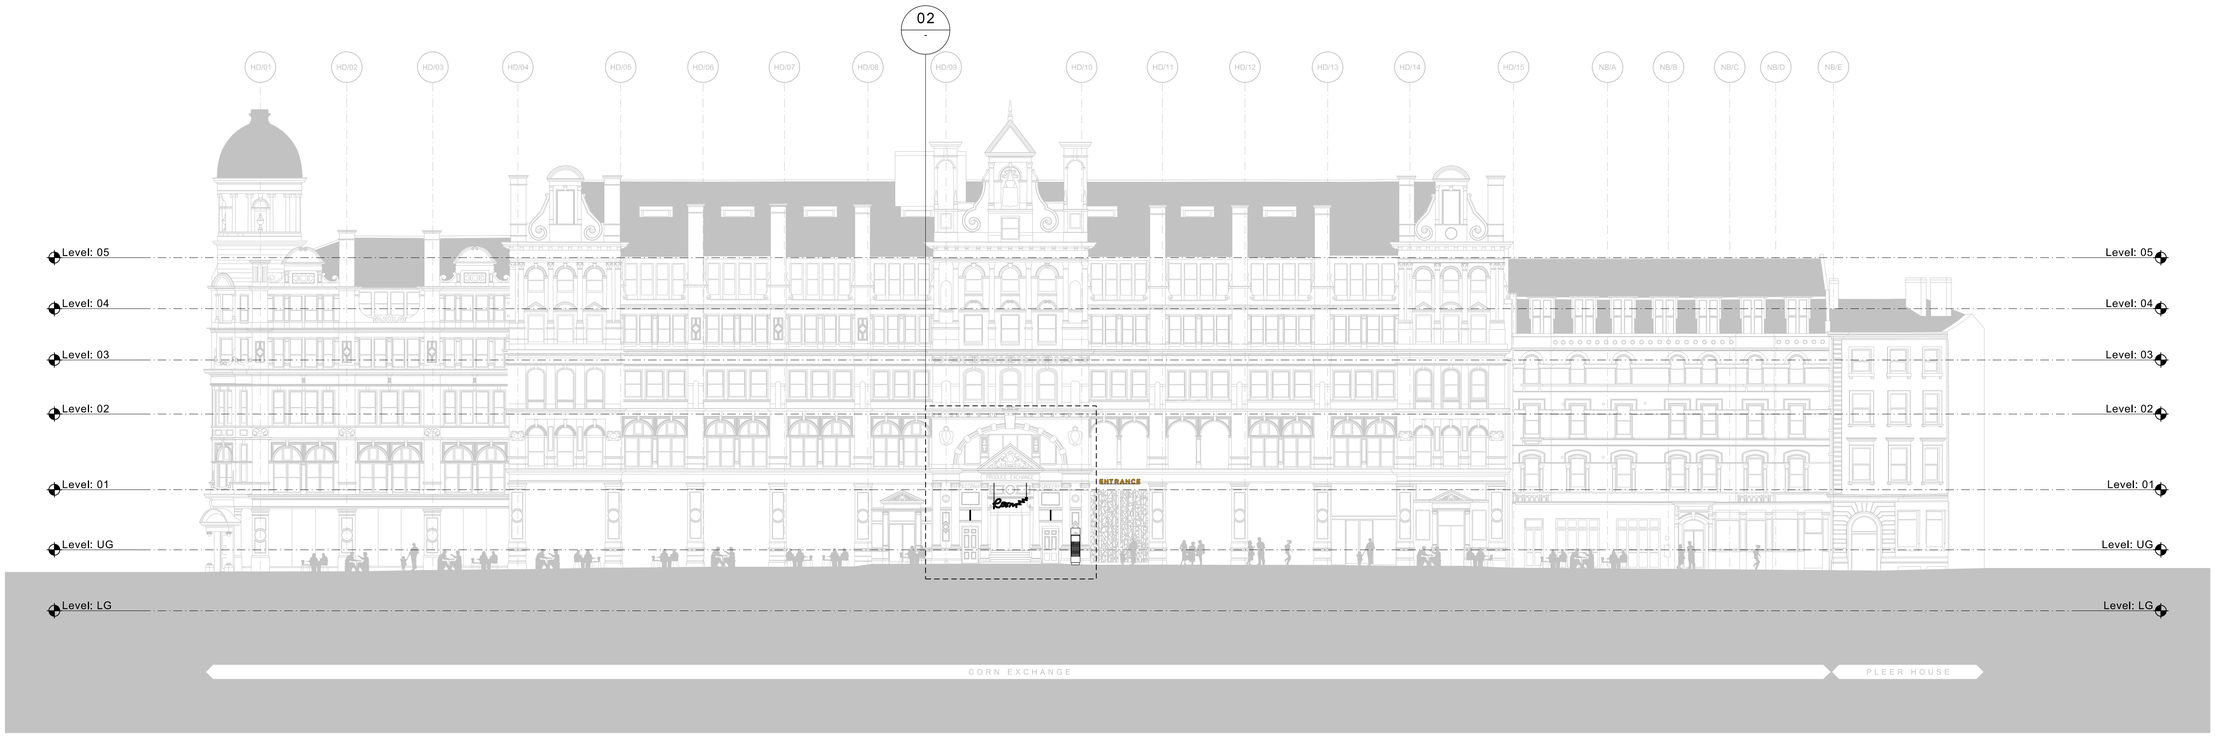

04 PROPOSED ELEVATION 1:200

REV:	DATE:	DETAILS:
B	06/10/17	'Roomzzz' sign lowered 'ZZZ' sign reduced width diameter
A	02/08/17	Thickness of proposed circular projecting sign reduced to 40mm. Further annotation added.

5plus architects
4th Floor
The Hive
47 Lever Street
Manchester
M1 1FN
+44 (0)161 228 0211
www.5plusarchitects.com

PROJECT:
Corn Exchange
Manchester

TITLE:
Proposed Hotel Scheme
Proposed Elevation A - Hanging Ditch

SCALE:	ORIGIN DATE:	DRAWN:	CHECKED:
1:200 @ A1	04/05/17	HM	MH

STATUS:
PLANNING

PROJECT	DRAWING NO:	REV:
05045_	B3_04_2201_P1	B

Architecture I Masterplanning I Interiors I Graphics I Branding