Scale 1:100
1cm = 1metre

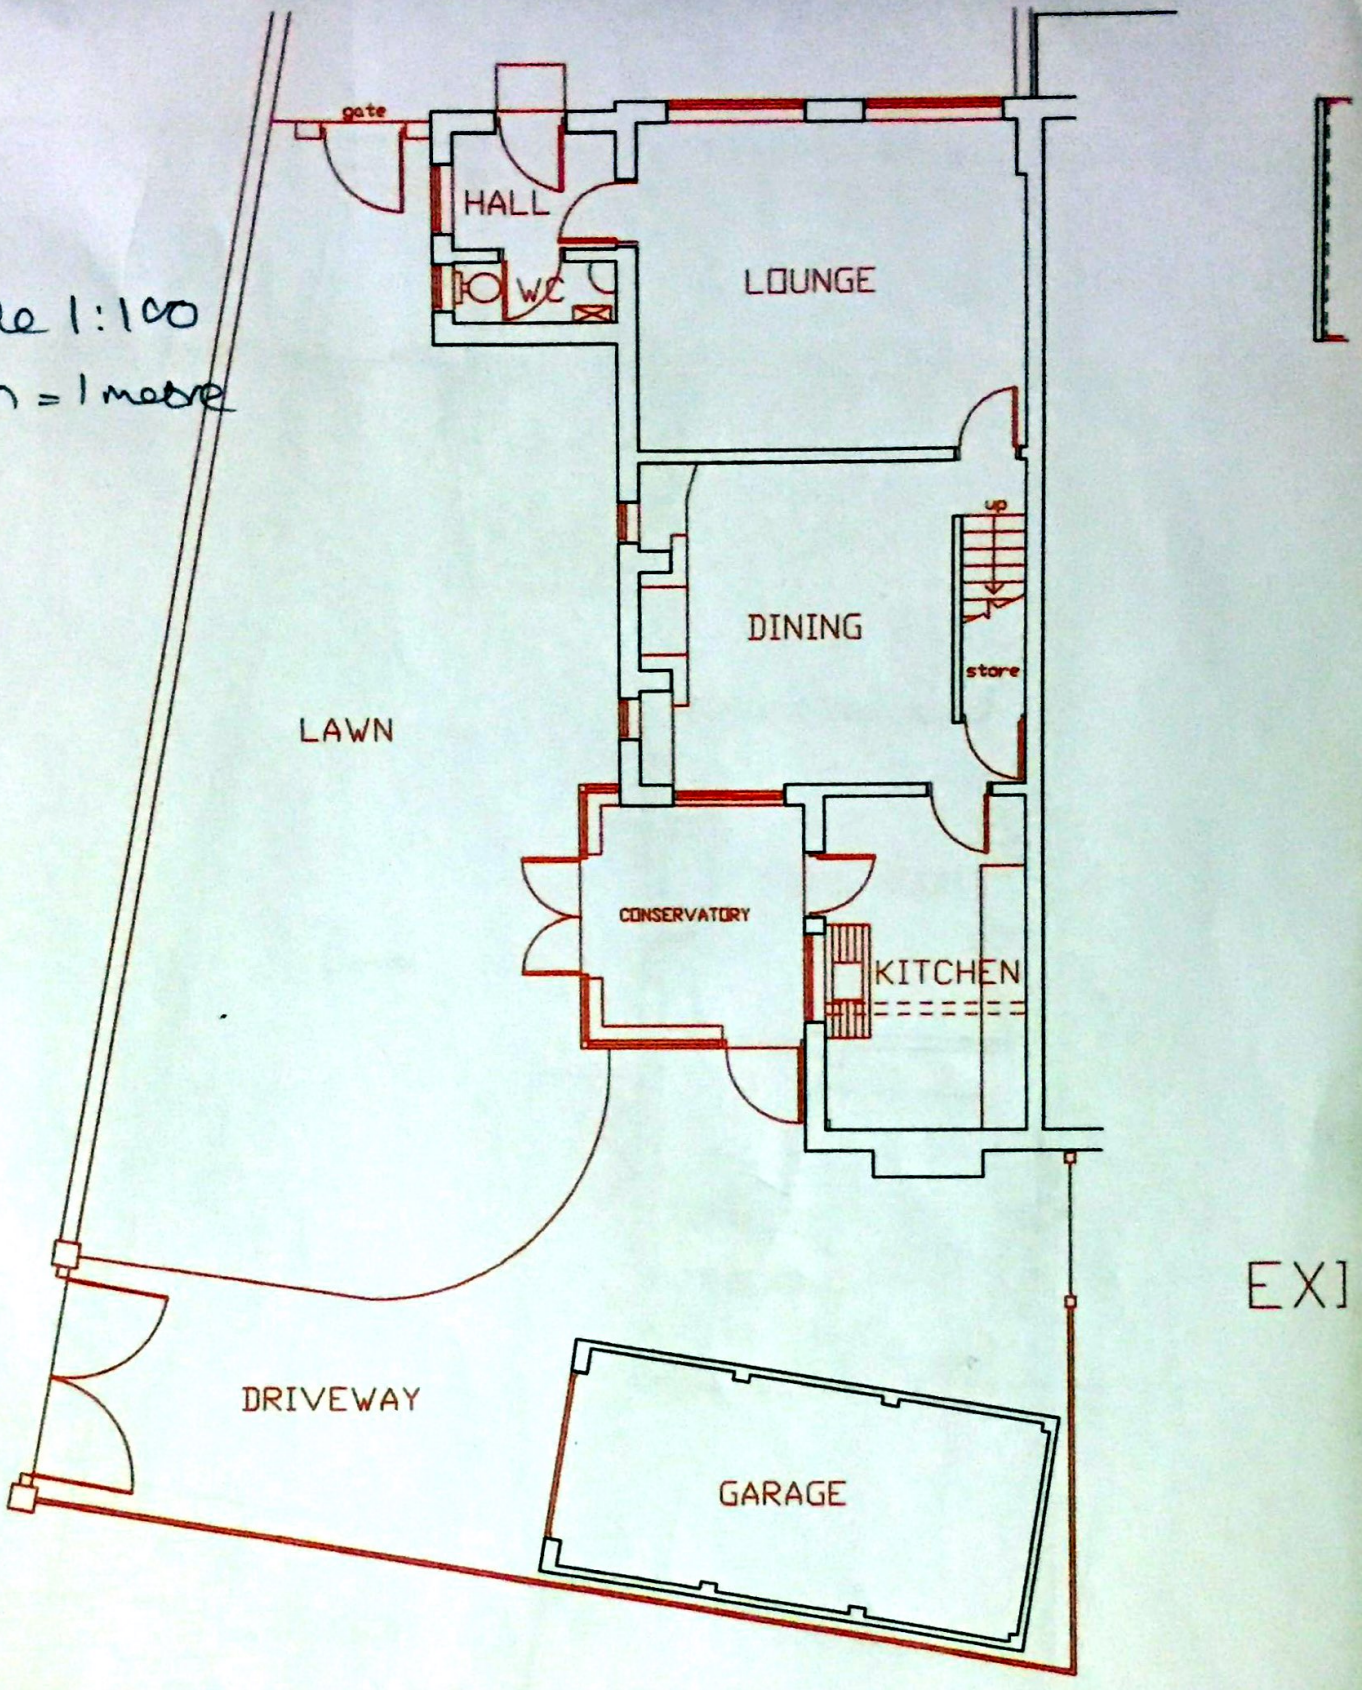

EXI

EXISTING GROUND FLOOR PLAN

29 Beaver Rd
M20 6SX

Scale 1:100
1cm = 1metre

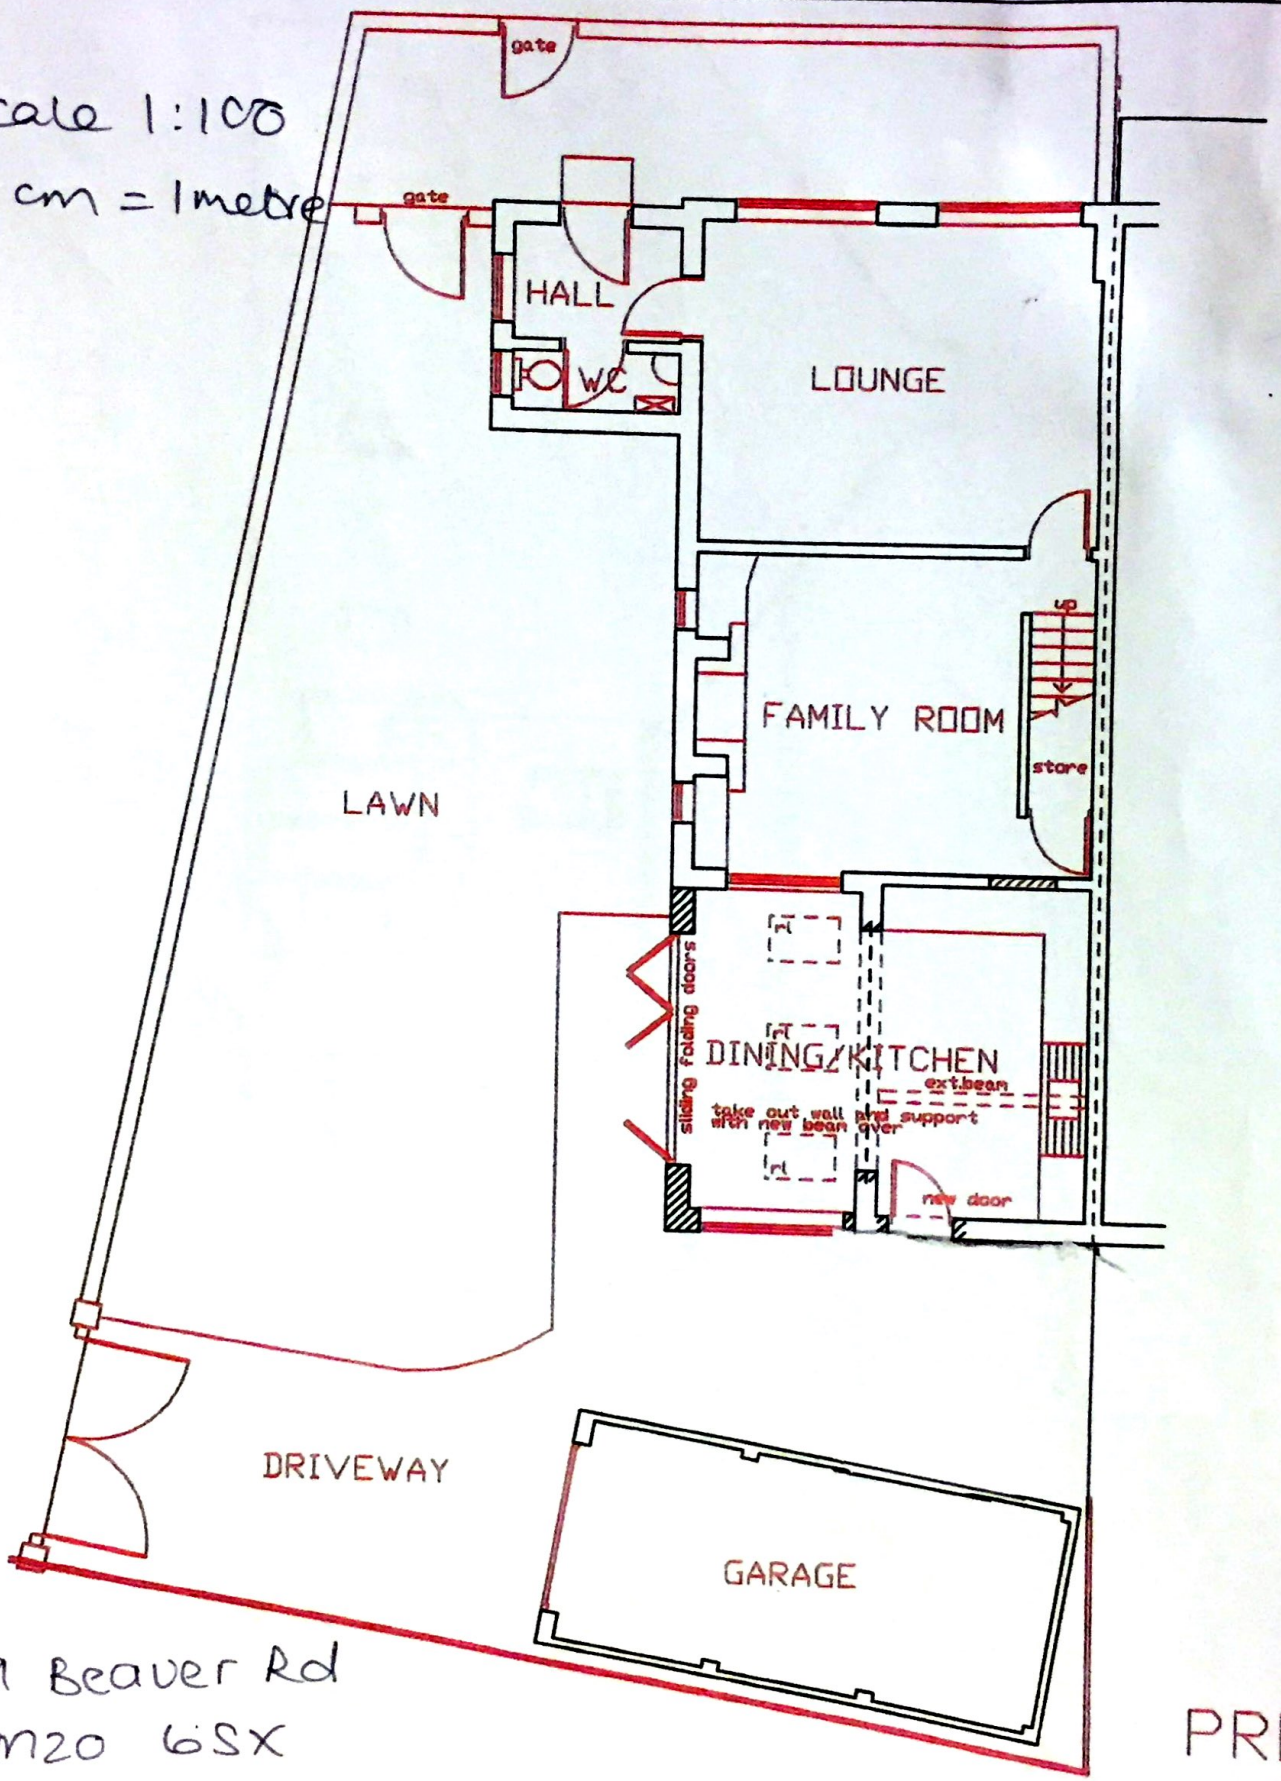

29 Beaver Rd
M20 6SX

PROPI

PROPOSED GROUND FLOOR PLAN

Scale 1:100 1cm = 1metre.

29 Beaver Rd
M20 6SX

PLAN

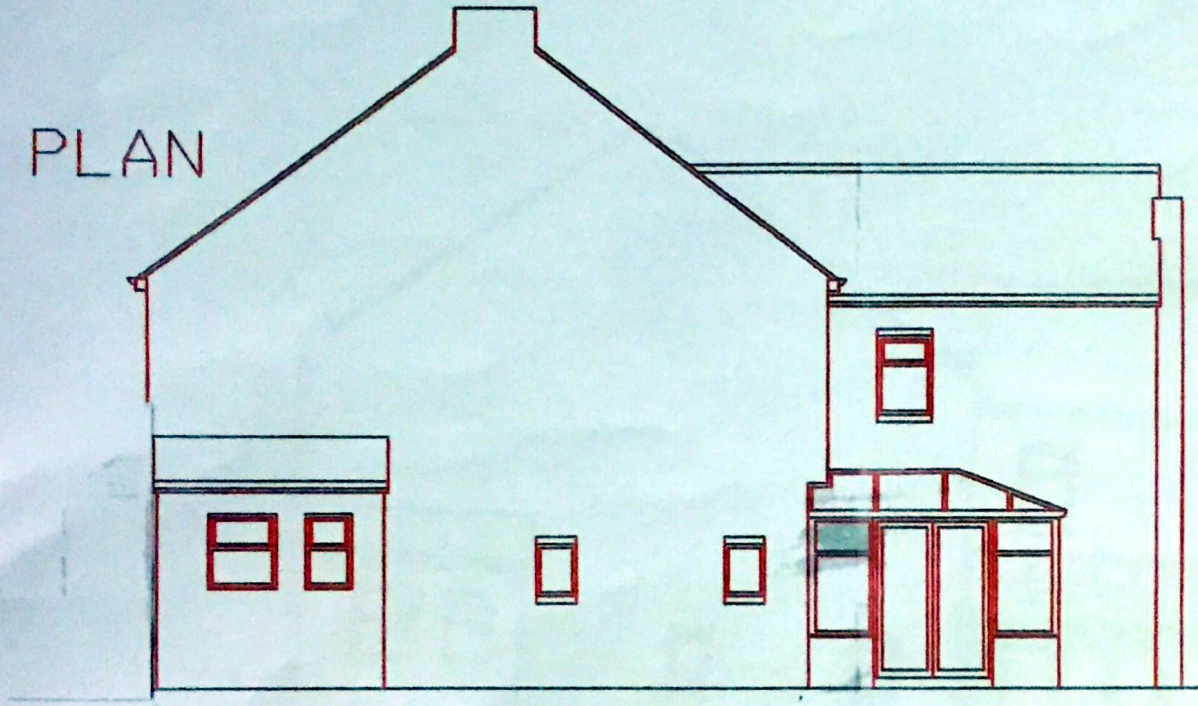

EXISTING SOUTH ELVATION

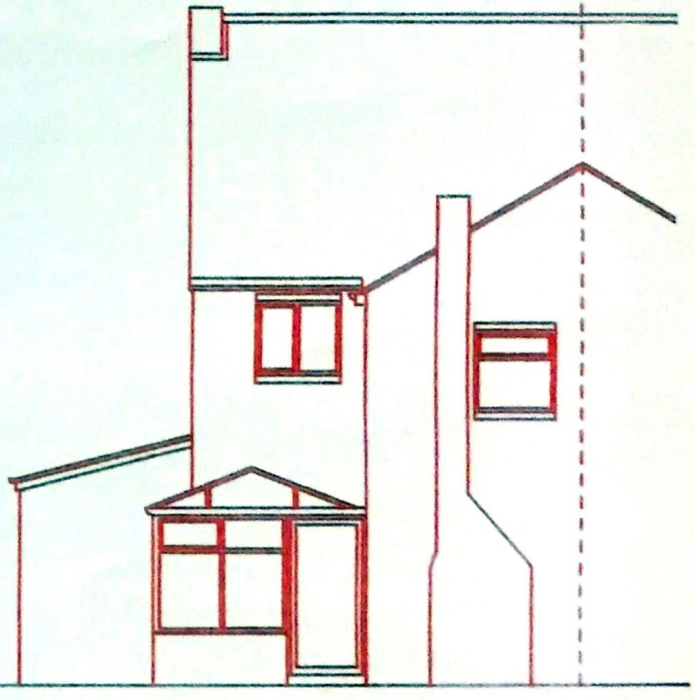

EXISTING EAST ELVATIC

Scale 1:100
1cm=1metre

29 Beaver Road
M20 6SX



PROPOSED SOUTH ELVATION

PROI